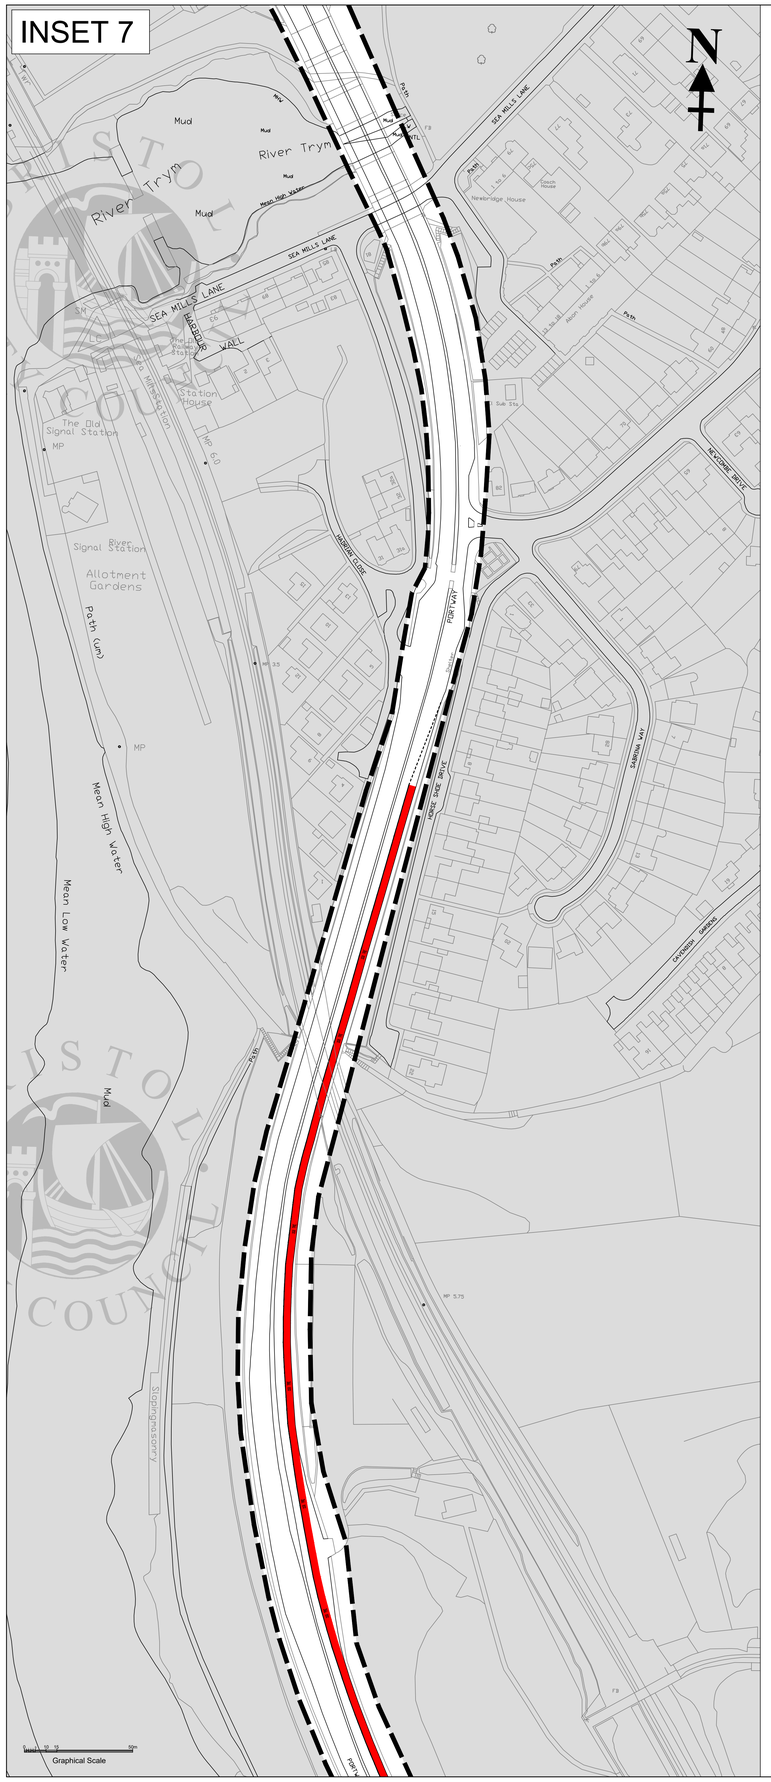

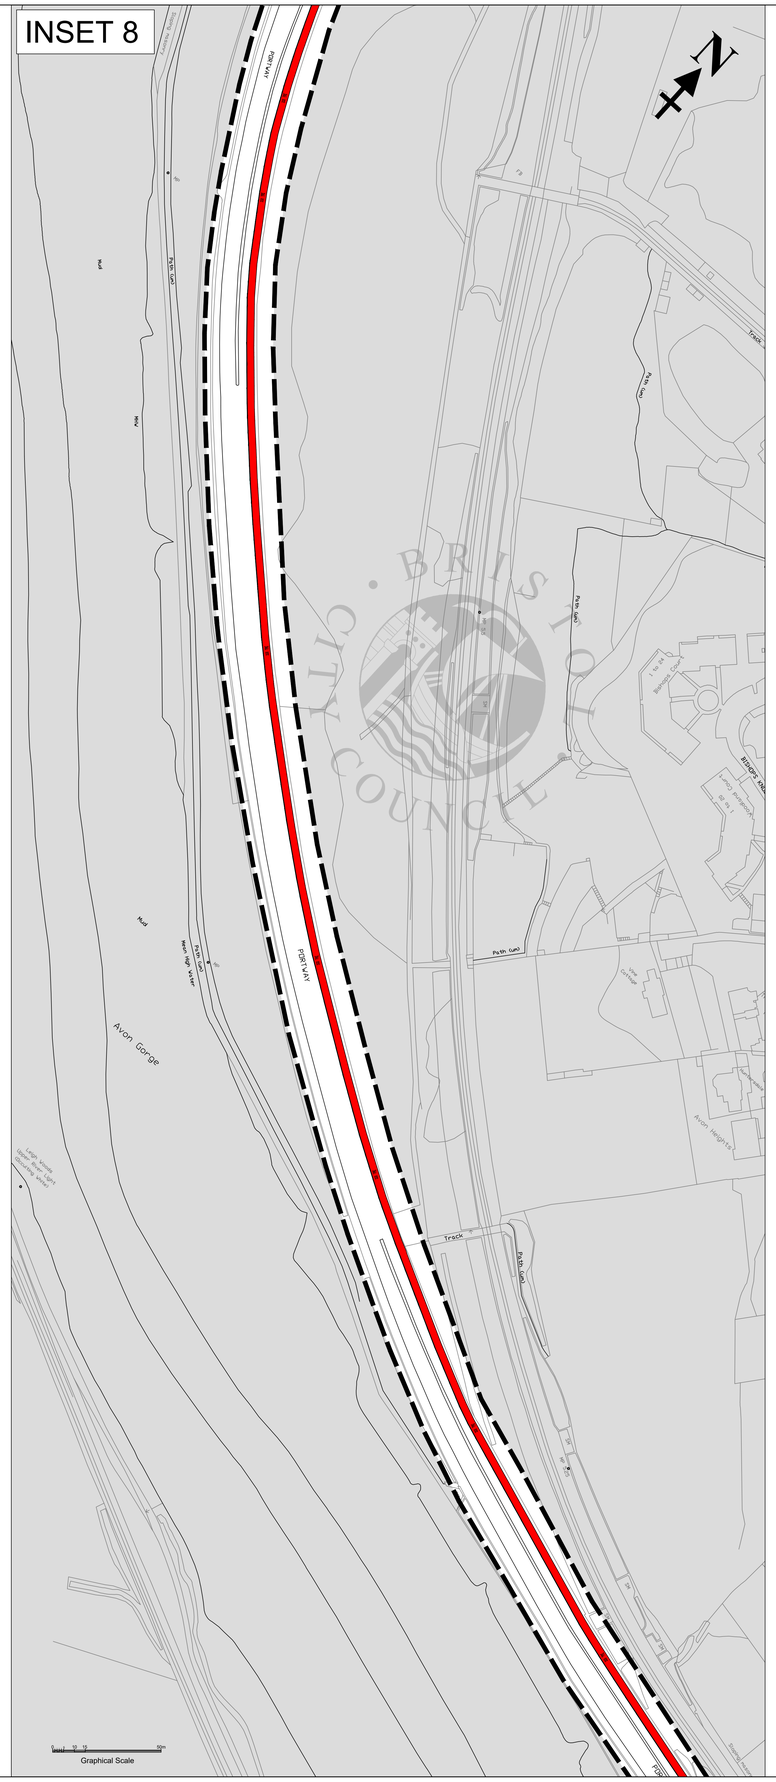

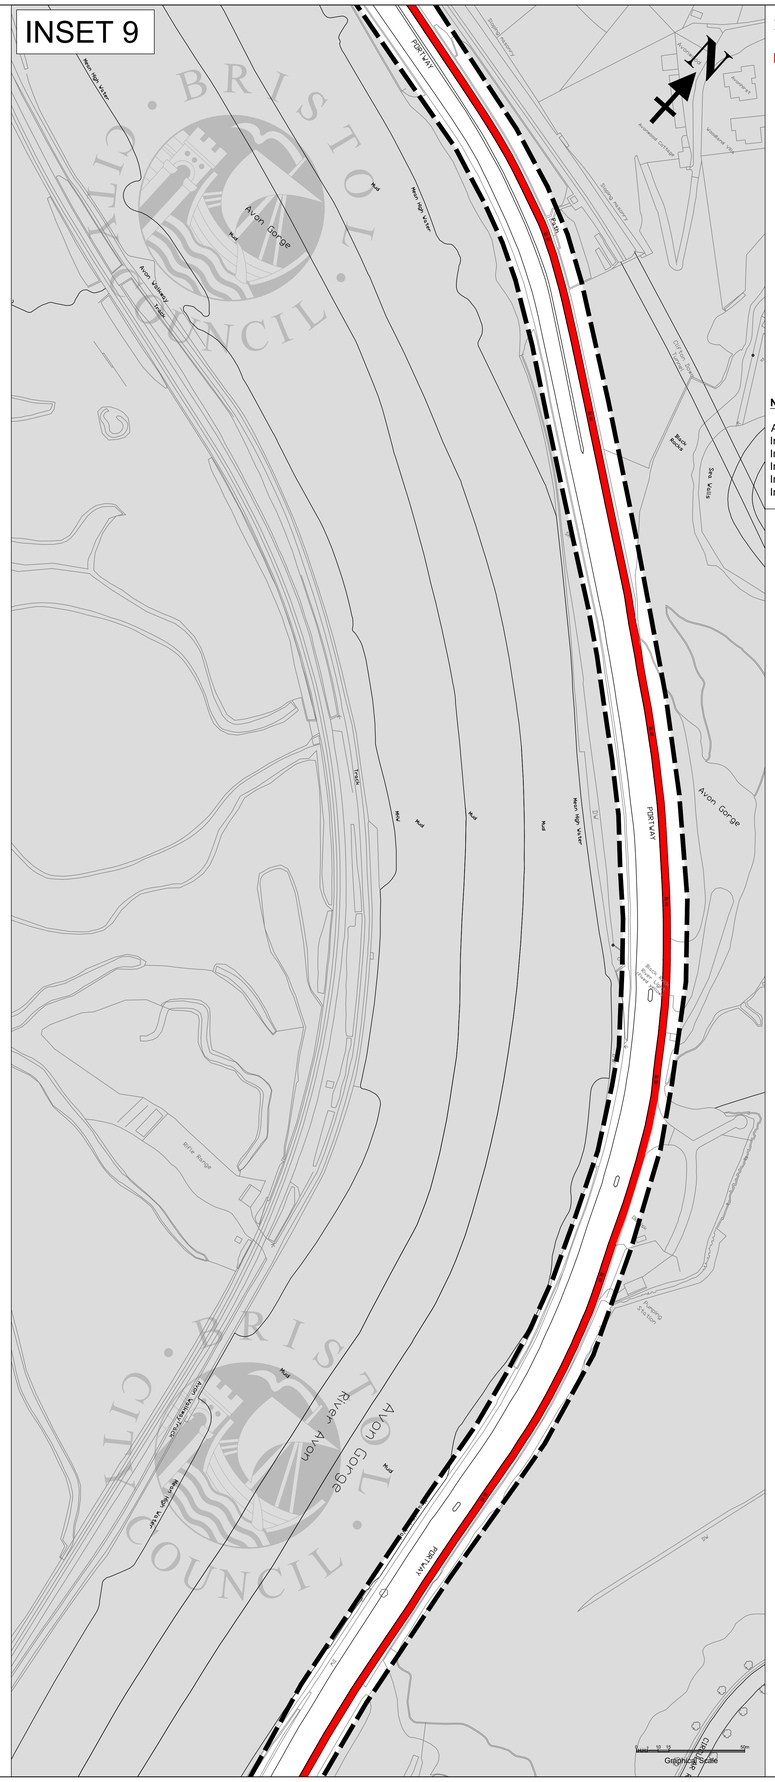

TRAFFIC ORDER KEY

Bus Lane (24 hour)

Notes

Area plan - TRO-25-021E-00-CONS
Insets 1 - 3 - TRO-25-021E-01-CONS
Insets 4 - 6 - TRO-25-021E-02-CONS
Insets 7 - 9 - TRO-25-021E-03-CONS
Insets 10 - 12 - TRO-25-021E-04-CONS
Insets 13 & 14 - TRO-25-021E-05-CONS

Rev.	DATE	Description	By

© Crown Copyright and database rights 2025 Ordnance Survey AC0000807911

TRO Consultation plan

A4 PORTWAY STRATEGIC CORRIDOR
EXISTING BUS LANES

INSET PLANS 7 TO 9

Dwg. TRO-25-021E-03-CONS

Revision | Drawn CH

Scale 1:1000 @ A0 | Date MAY 2025