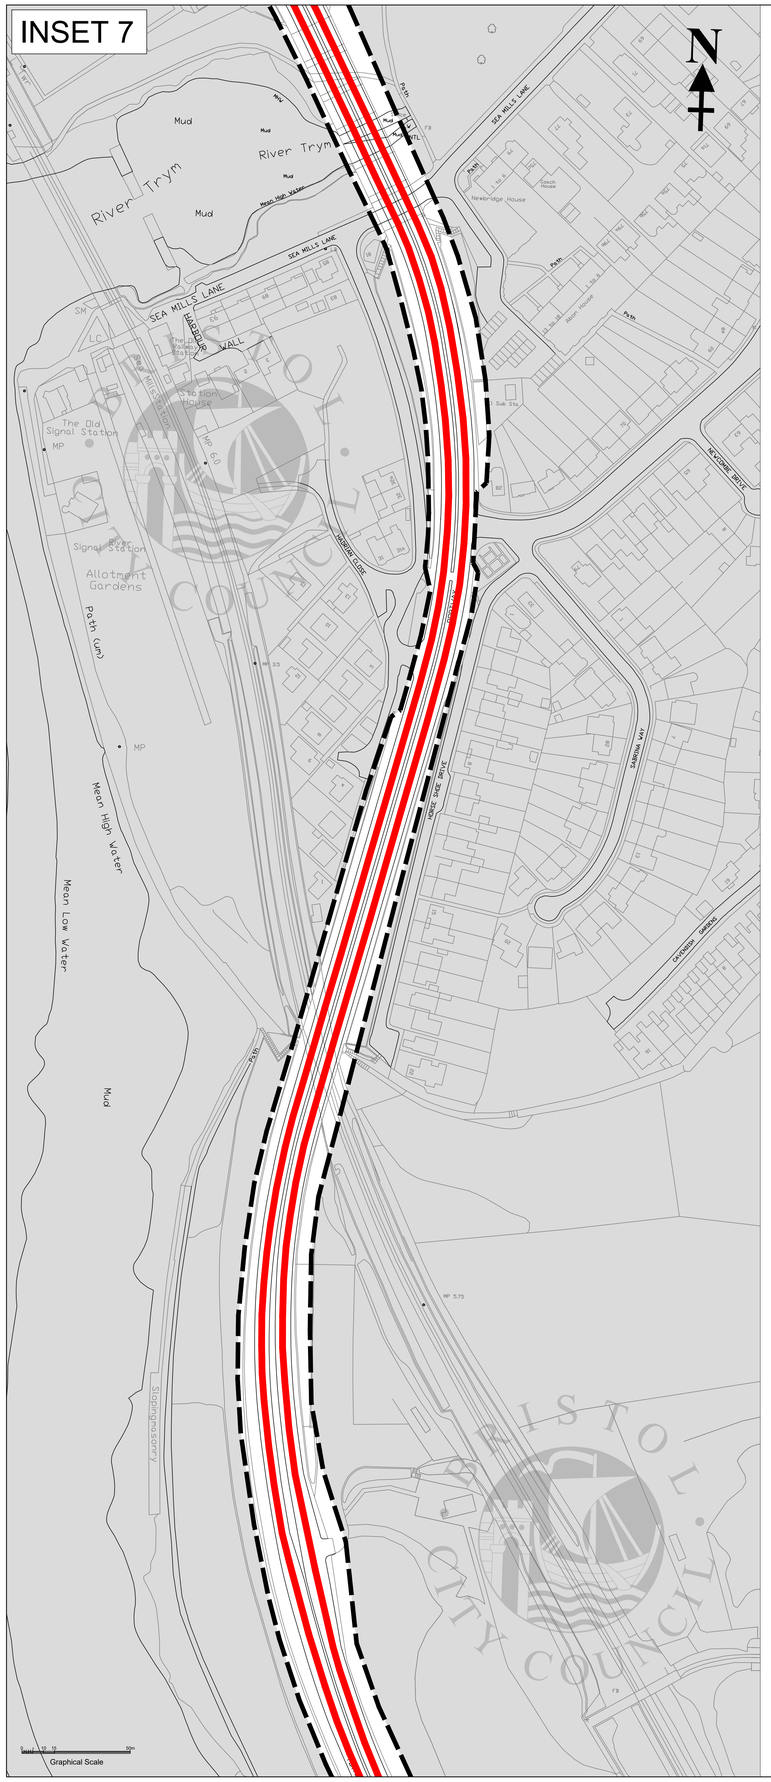

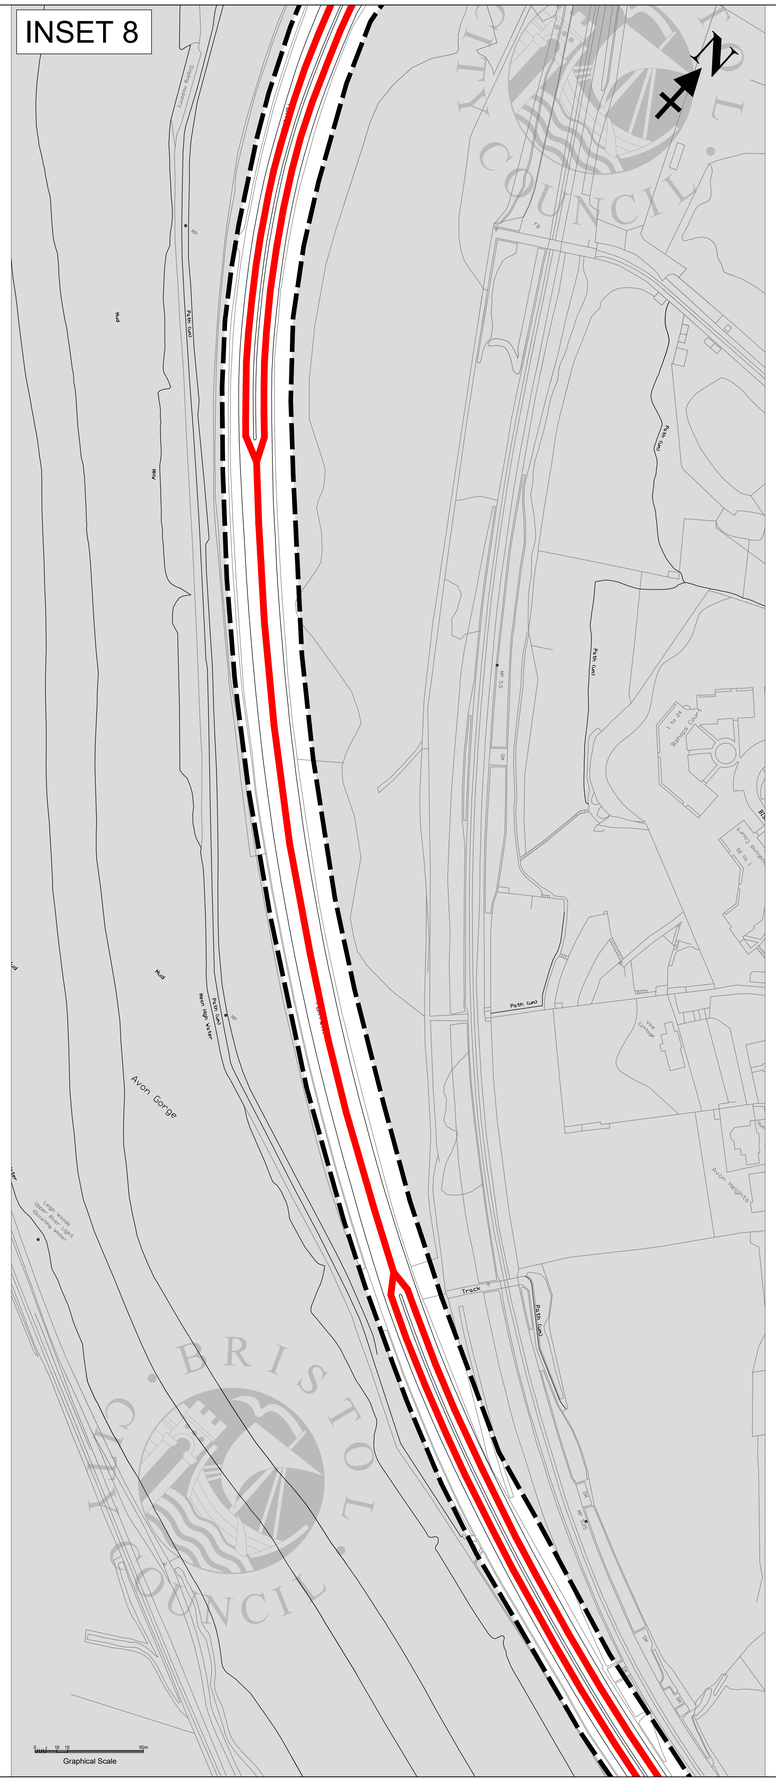

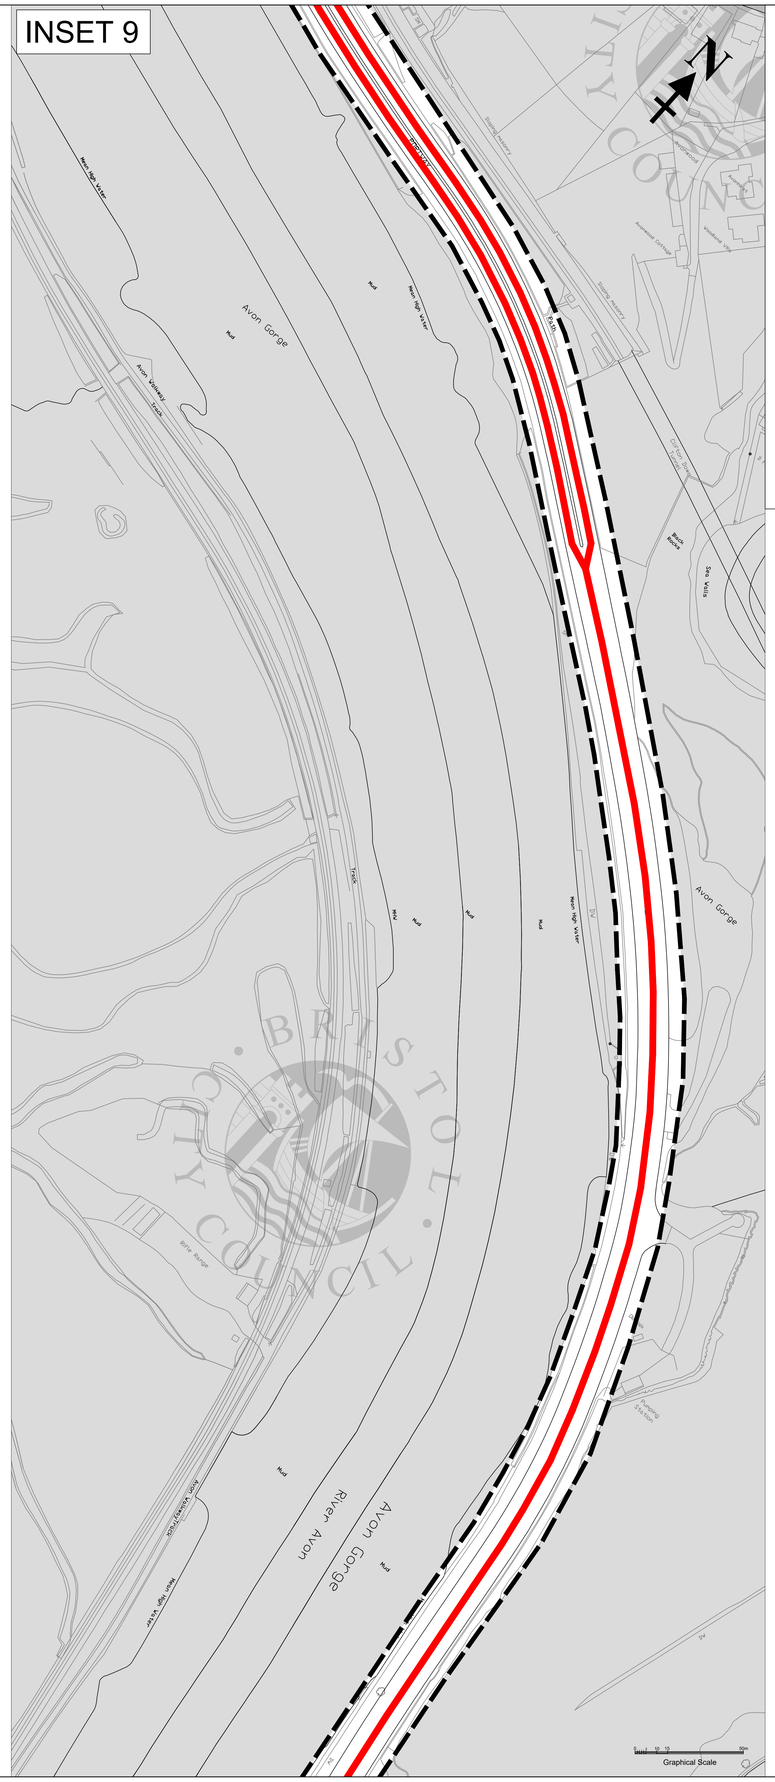

TRAFFIC ORDER KEY

40 MPH

KEY - ADDITIONAL INFORMATION

Speed Limit Order Boundary

Notes

Area Plan - TRO-25-022P-00
Insets 1 - 3 - TRO-25-022P-01
Insets 4 - 6 - TRO-25-022P-02
Insets 7 - 9 - TRO-25-022P-03
Insets 10 - 12 - TRO-25-022P-04

Rev.	Ext Ref	Description	By

© Crown Copyright and database rights 2025 Ordnance Survey AC0000807971

TRO Schedule plan

A4 PORTWAY STRATEGIC CORRIDOR
PROPOSED SPEED LIMITS

INSET PLANS 7 TO 9

Dwg TRO-25-022P-03	
Revision	Drawn CH
Scale 1:1000 @ A0	Date MAY 2025