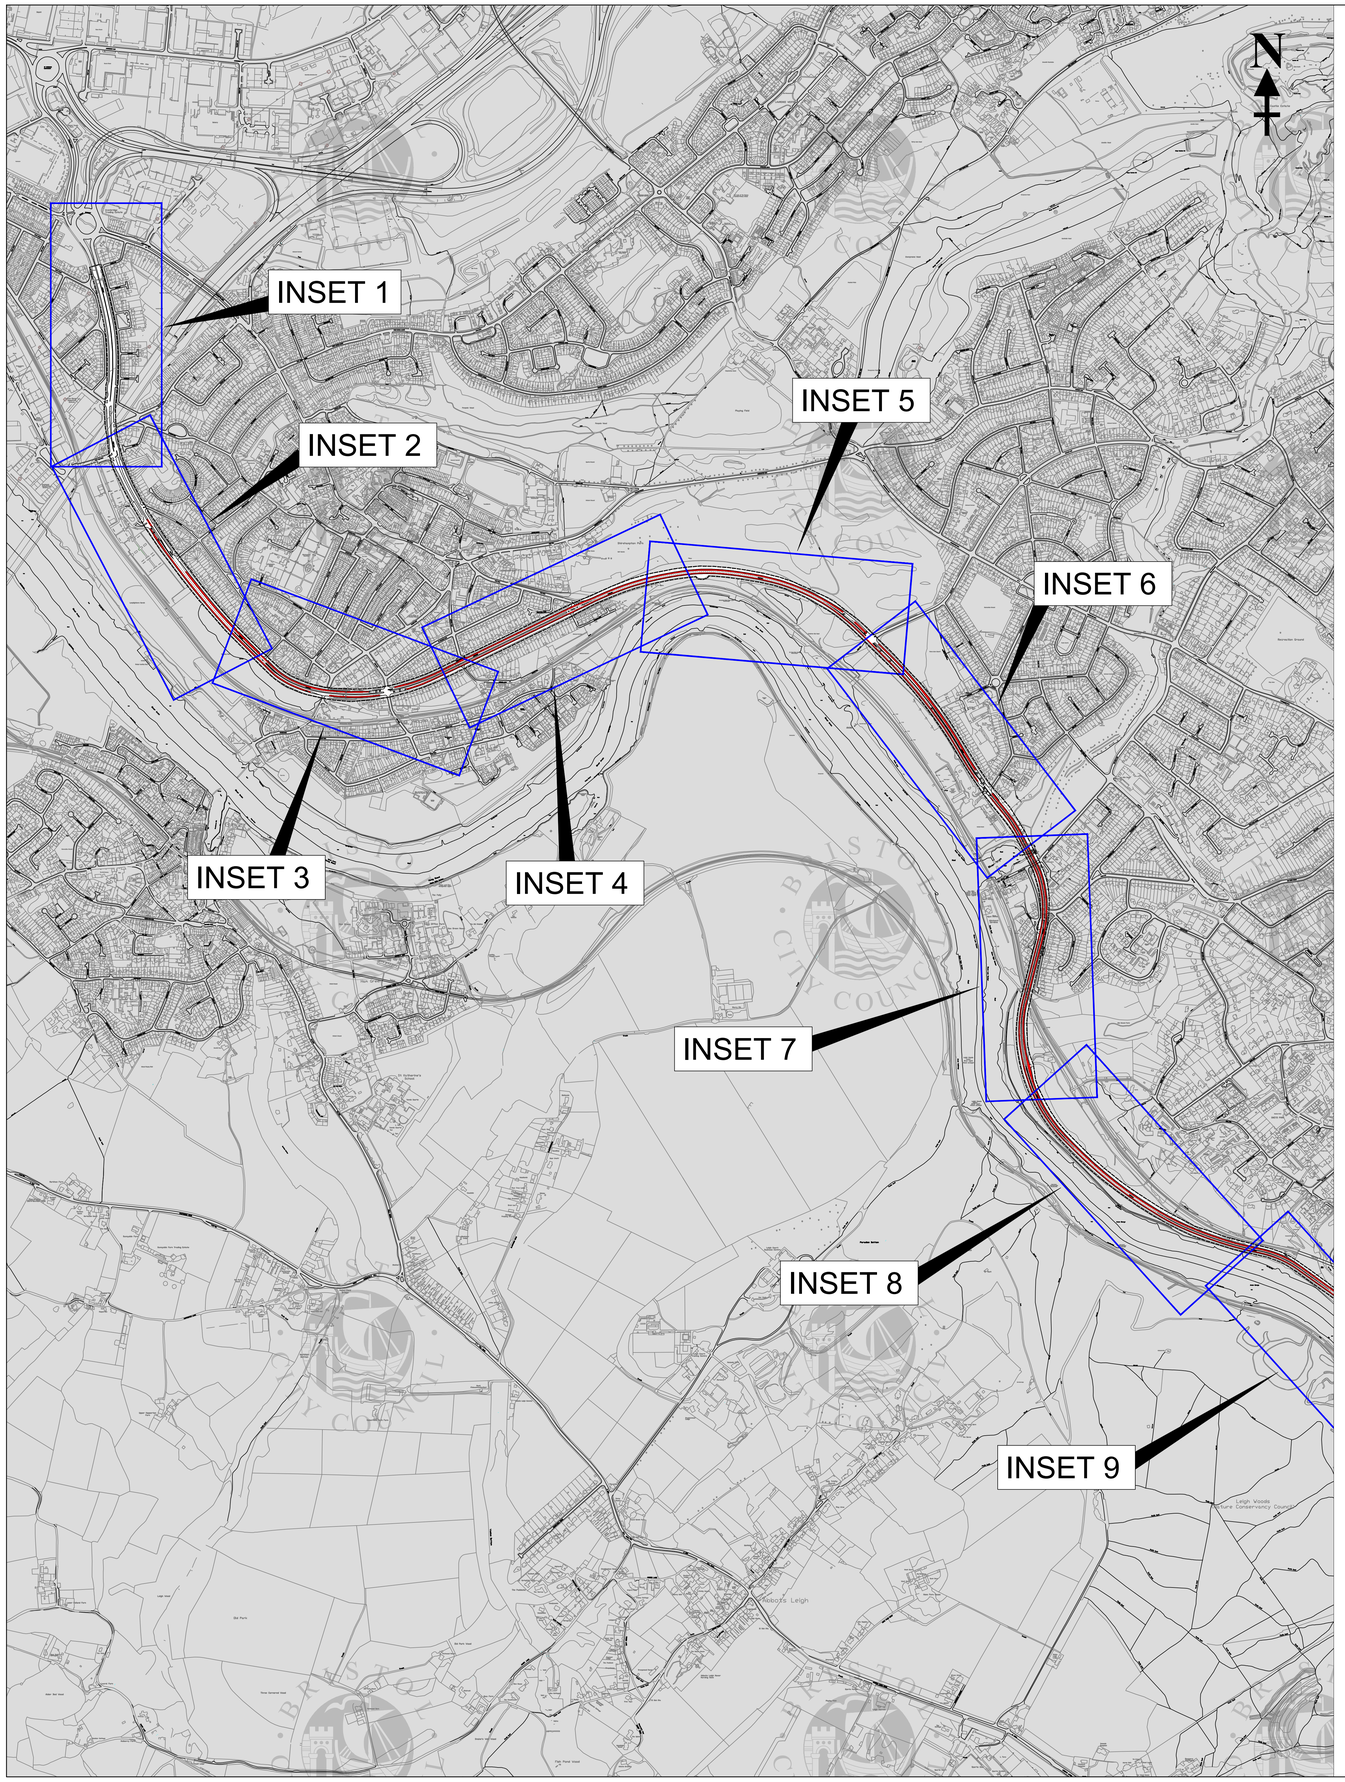

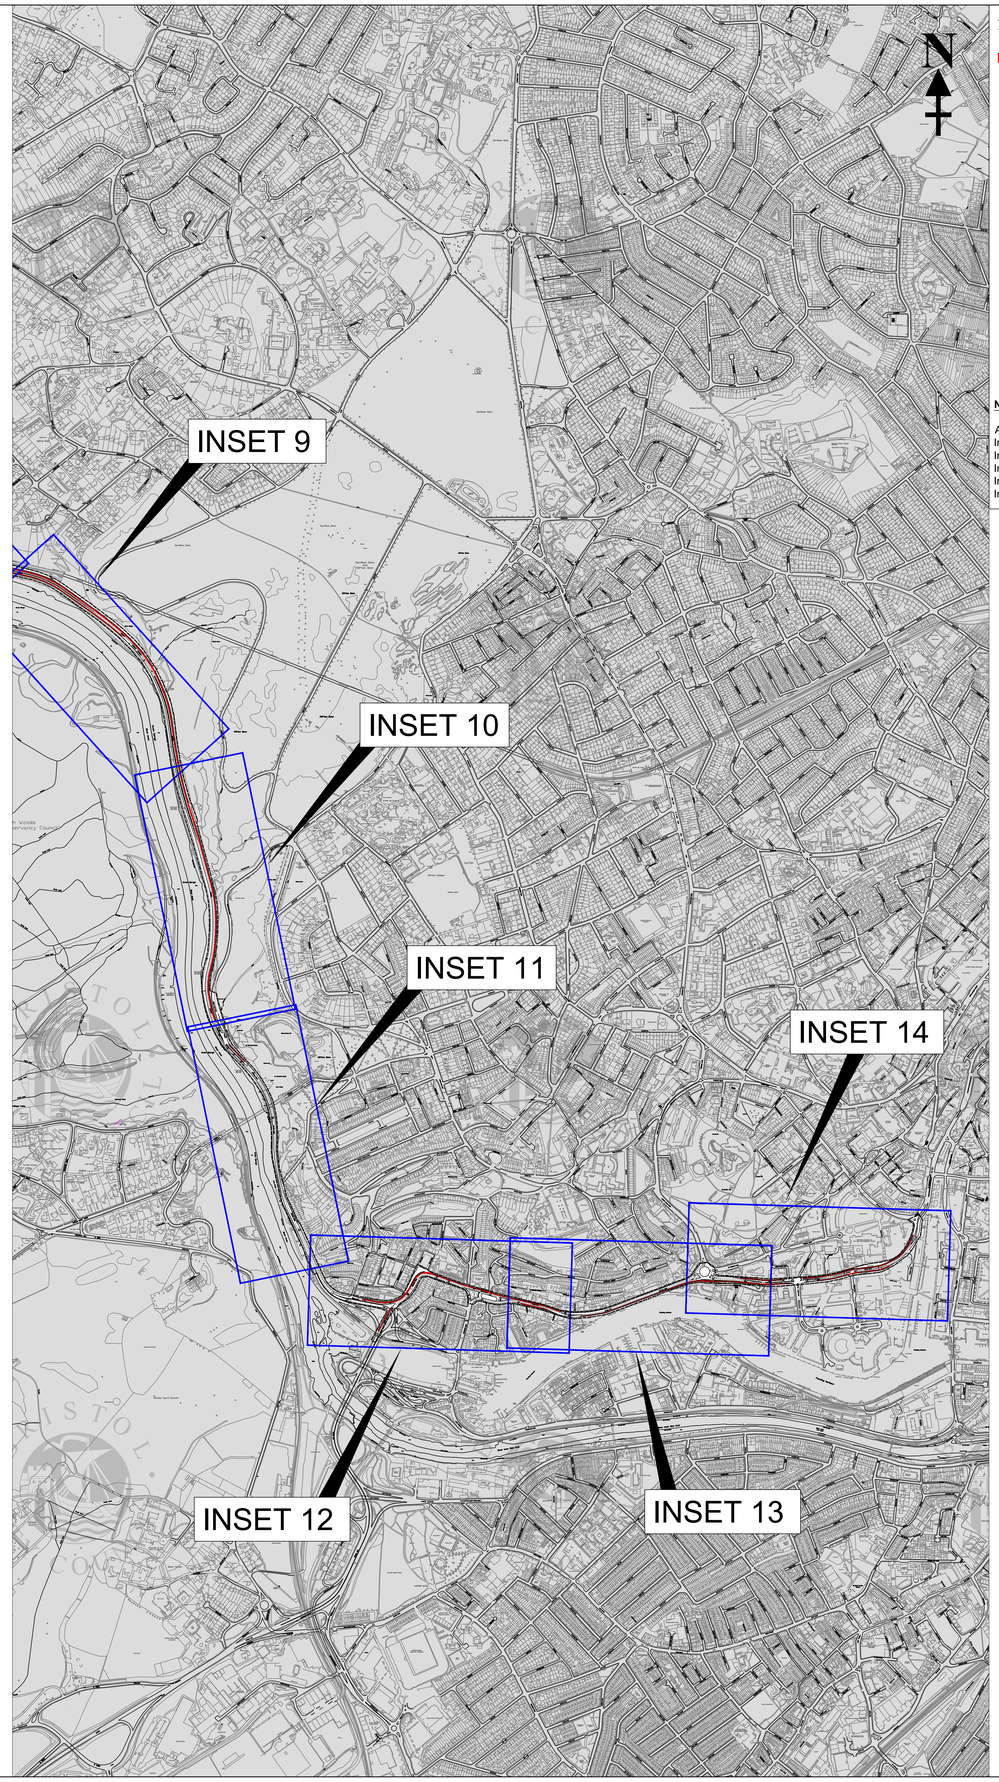

TRAFFIC ORDER KEY

Bus Lane

Notes

Area Plan - TRO-25-021P-00
Insets 1 - 3 - TRO-25-021P-01
Insets 4 - 6 - TRO-25-021P-02
Insets 7 - 9 - TRO-25-021P-03
Insets 10 - 12 - TRO-25-021P-04
Insets 13 & 14 - TRO-25-021P-05

Rev	DATE	Description	By

© Crown Copyright and database rights 2025 Ordnance Survey AC0000807071

BRISTOL CITY COUNCIL

TRO Schedule plan

A4 PORTWAY STRATEGIC CORRIDOR
PROPOSED BUS LANES

AREA PLAN

Dwg TRO-25-021P-00	
Revision	Drawn CH
Scale NTS	Date JUNE 2025