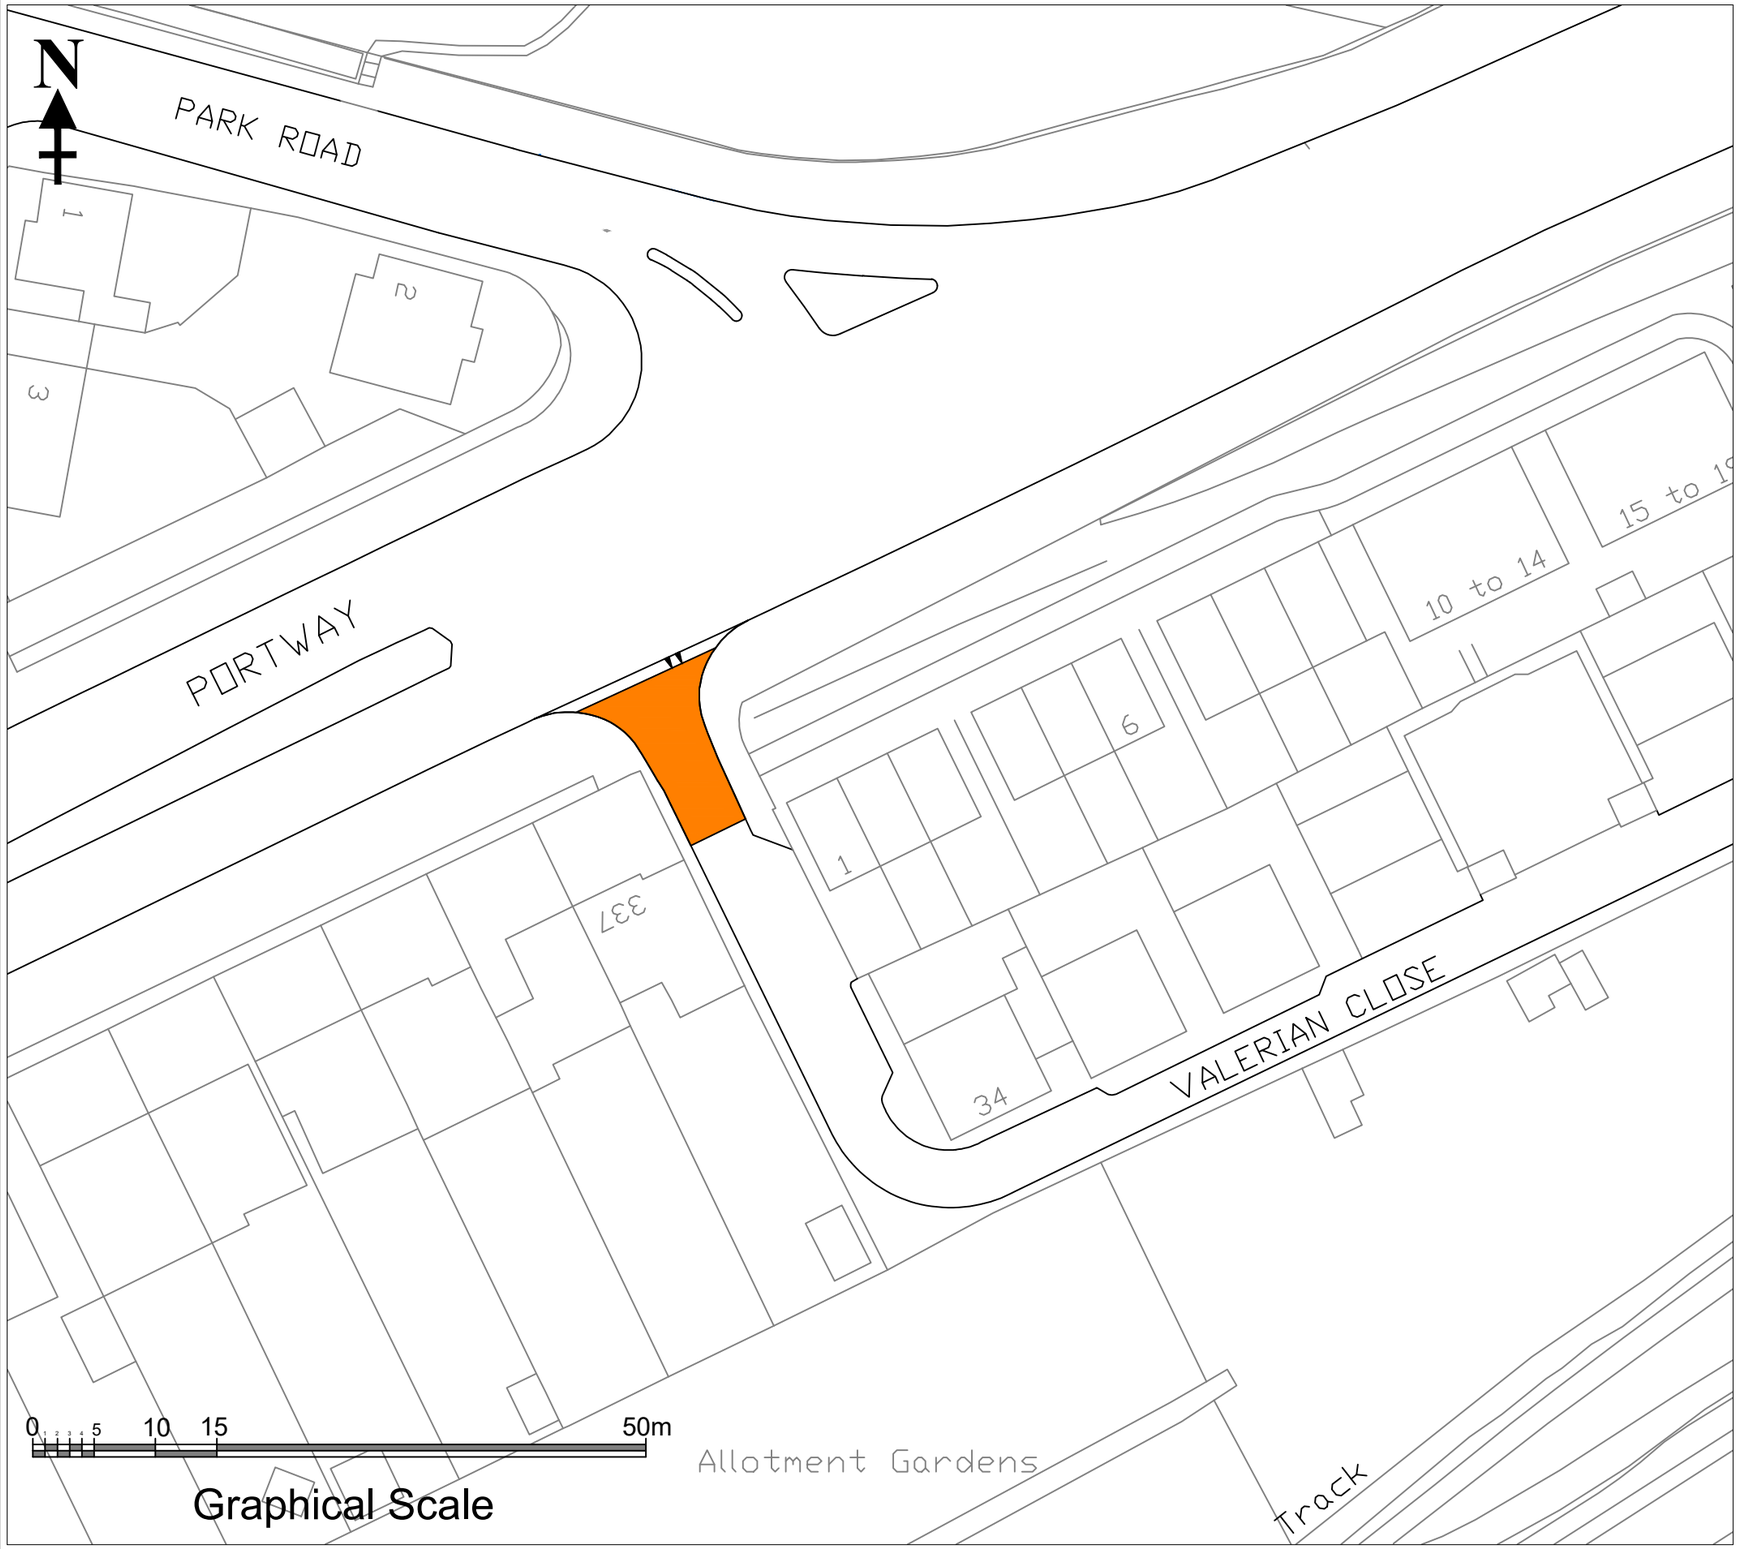

KEY

Proposed road hump (speed table) - to tie in with existing raised carriageway level

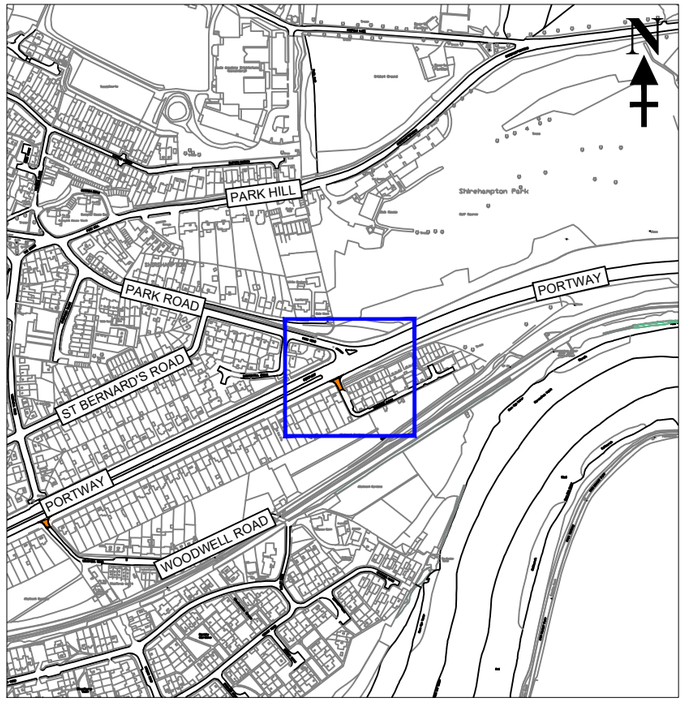

Statutory Notice plan

VALERIAN CLOSE (AVONMOUTH & LAWRENCE WESTON WARD)

PROPOSED ROAD HUMP

© Crown Copyright and database rights 2025
Ordnance Survey AC0000807971

Dwg	SN-25-023P-04
Scale	1:500 @ A3
Date	MAY 2025
Init	CH