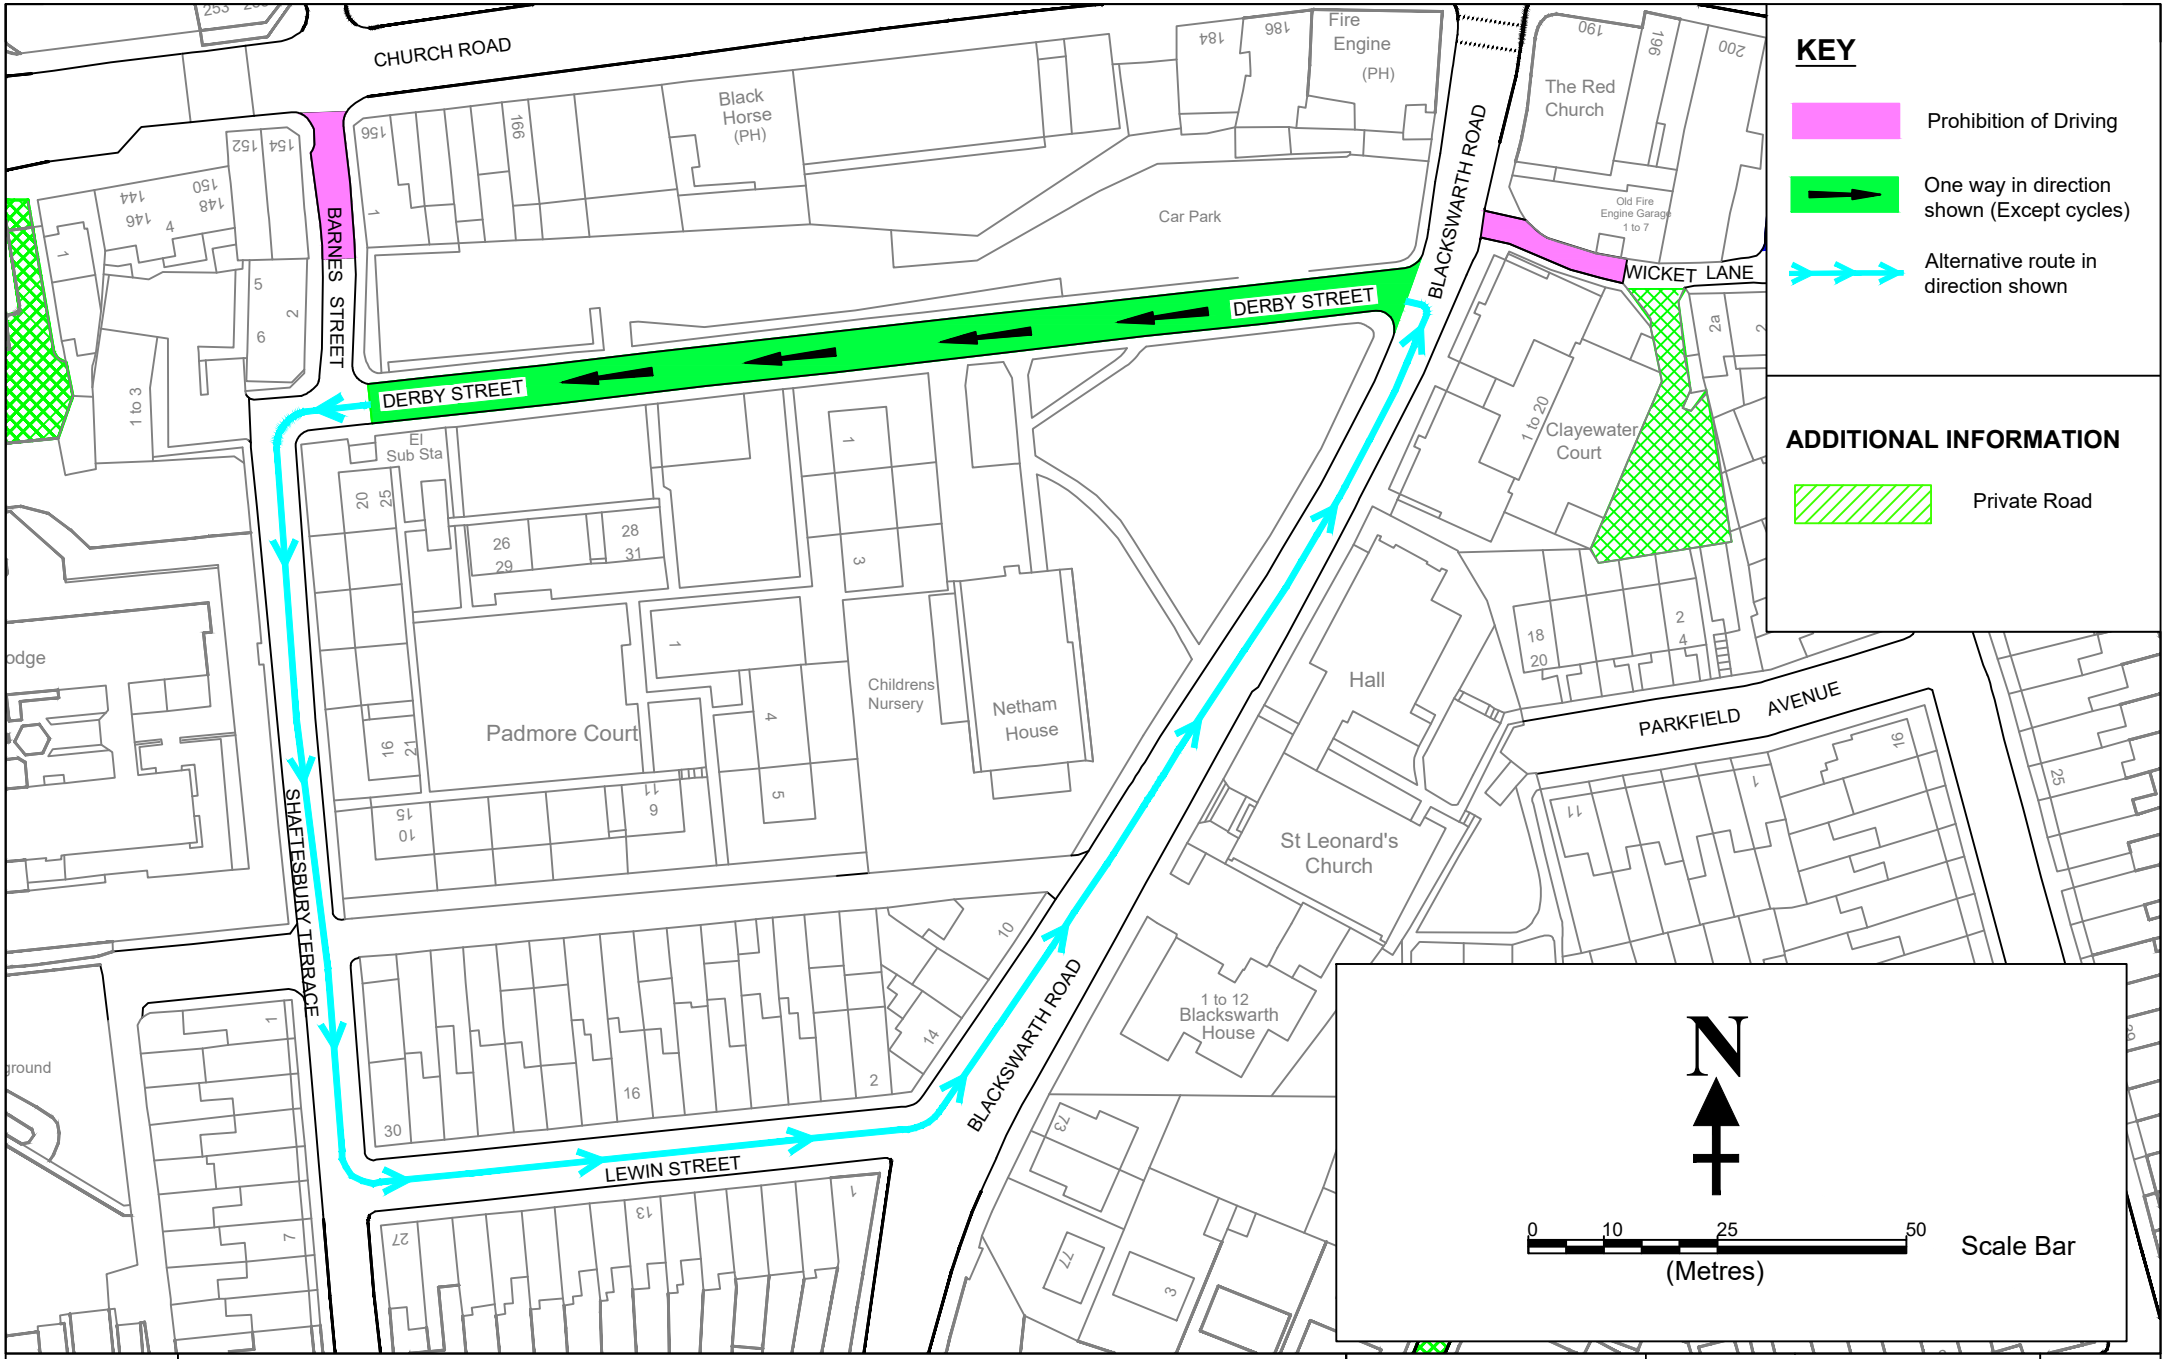


TRO Consultation plan

# Proposed One Way Alternative Route
# Derby Street
# East Bristol Liveable Neighborhood

© Crown Copyright and database rights 2025
Ordnance Survey AC0000807971

| | |
|---|---|
| Dwg TRO-26-025P-11-CONS | Rev |
| Scale 1:1000 @ A4 | |
| Date July 2026 | Init JC |