

Tree Planting Proposal - Arnall Drive Open Space BS10 (Henbury)

Bristol City Council Tree Planting Plan

For comments please email
by 19/10/2026
onetreeperchild@bristol.gov.uk

Proposal of x18 new heavy
standard trees. This proposal
forms a part of the Bristol City
Council Ash Dieback Canopy
Recovery project. The aim of this
project is to offset canopy losses
within Bristol due to ash dieback
disease.



One Tree
Per Child



One Tree Per Child
Website link



© Crown Copyright and
database right 2026.
N Ordnance Survey 100023406.

NATURAL ENVIRONMENT SERVICE

Scale: 1:668 @A3
Date: 02/09/2026




GROWTH & REGENERATION DIRECTORATE
MANAGEMENT OF PLACE
BRISTOL PARKS SERVICE
TreeBristol
Bristol City Council
PO Box 3399 Bristol BS1 9NE
onetreeperchild@bristol.gov.uk
www.treebristol.com

Legend

Tree Planting Locations - Species

- | | | |
|--|-------------------------------------|-----------------------------------|
| | Carpinus betulus | Carpinus betulus |
| | Quercus robur | Quercus robur |
| | Acer campestre | Acer campestre |
| | Tilia x europea | Tilia x europea |
| | Crataegus laevigata | Crataegus laevigata |
| | Corylus avellana | Corylus avellana |
| | Taxus baccata | Taxus baccata |
| | Ulmus 'Lobel' | Ulmus 'Lobel' |
| | Sorbus aria | Sorbus aria |
| | Ulmus columella | Ulmus columella |
| | Fagus sylvatica
Purpurea | Fagus sylvatica
Purpurea |
| | Crataegus persimilis
'Splenden | Crataegus persimilis
'Splenden |
| | Other | |
| | Datagov - Parks and
green spaces | |

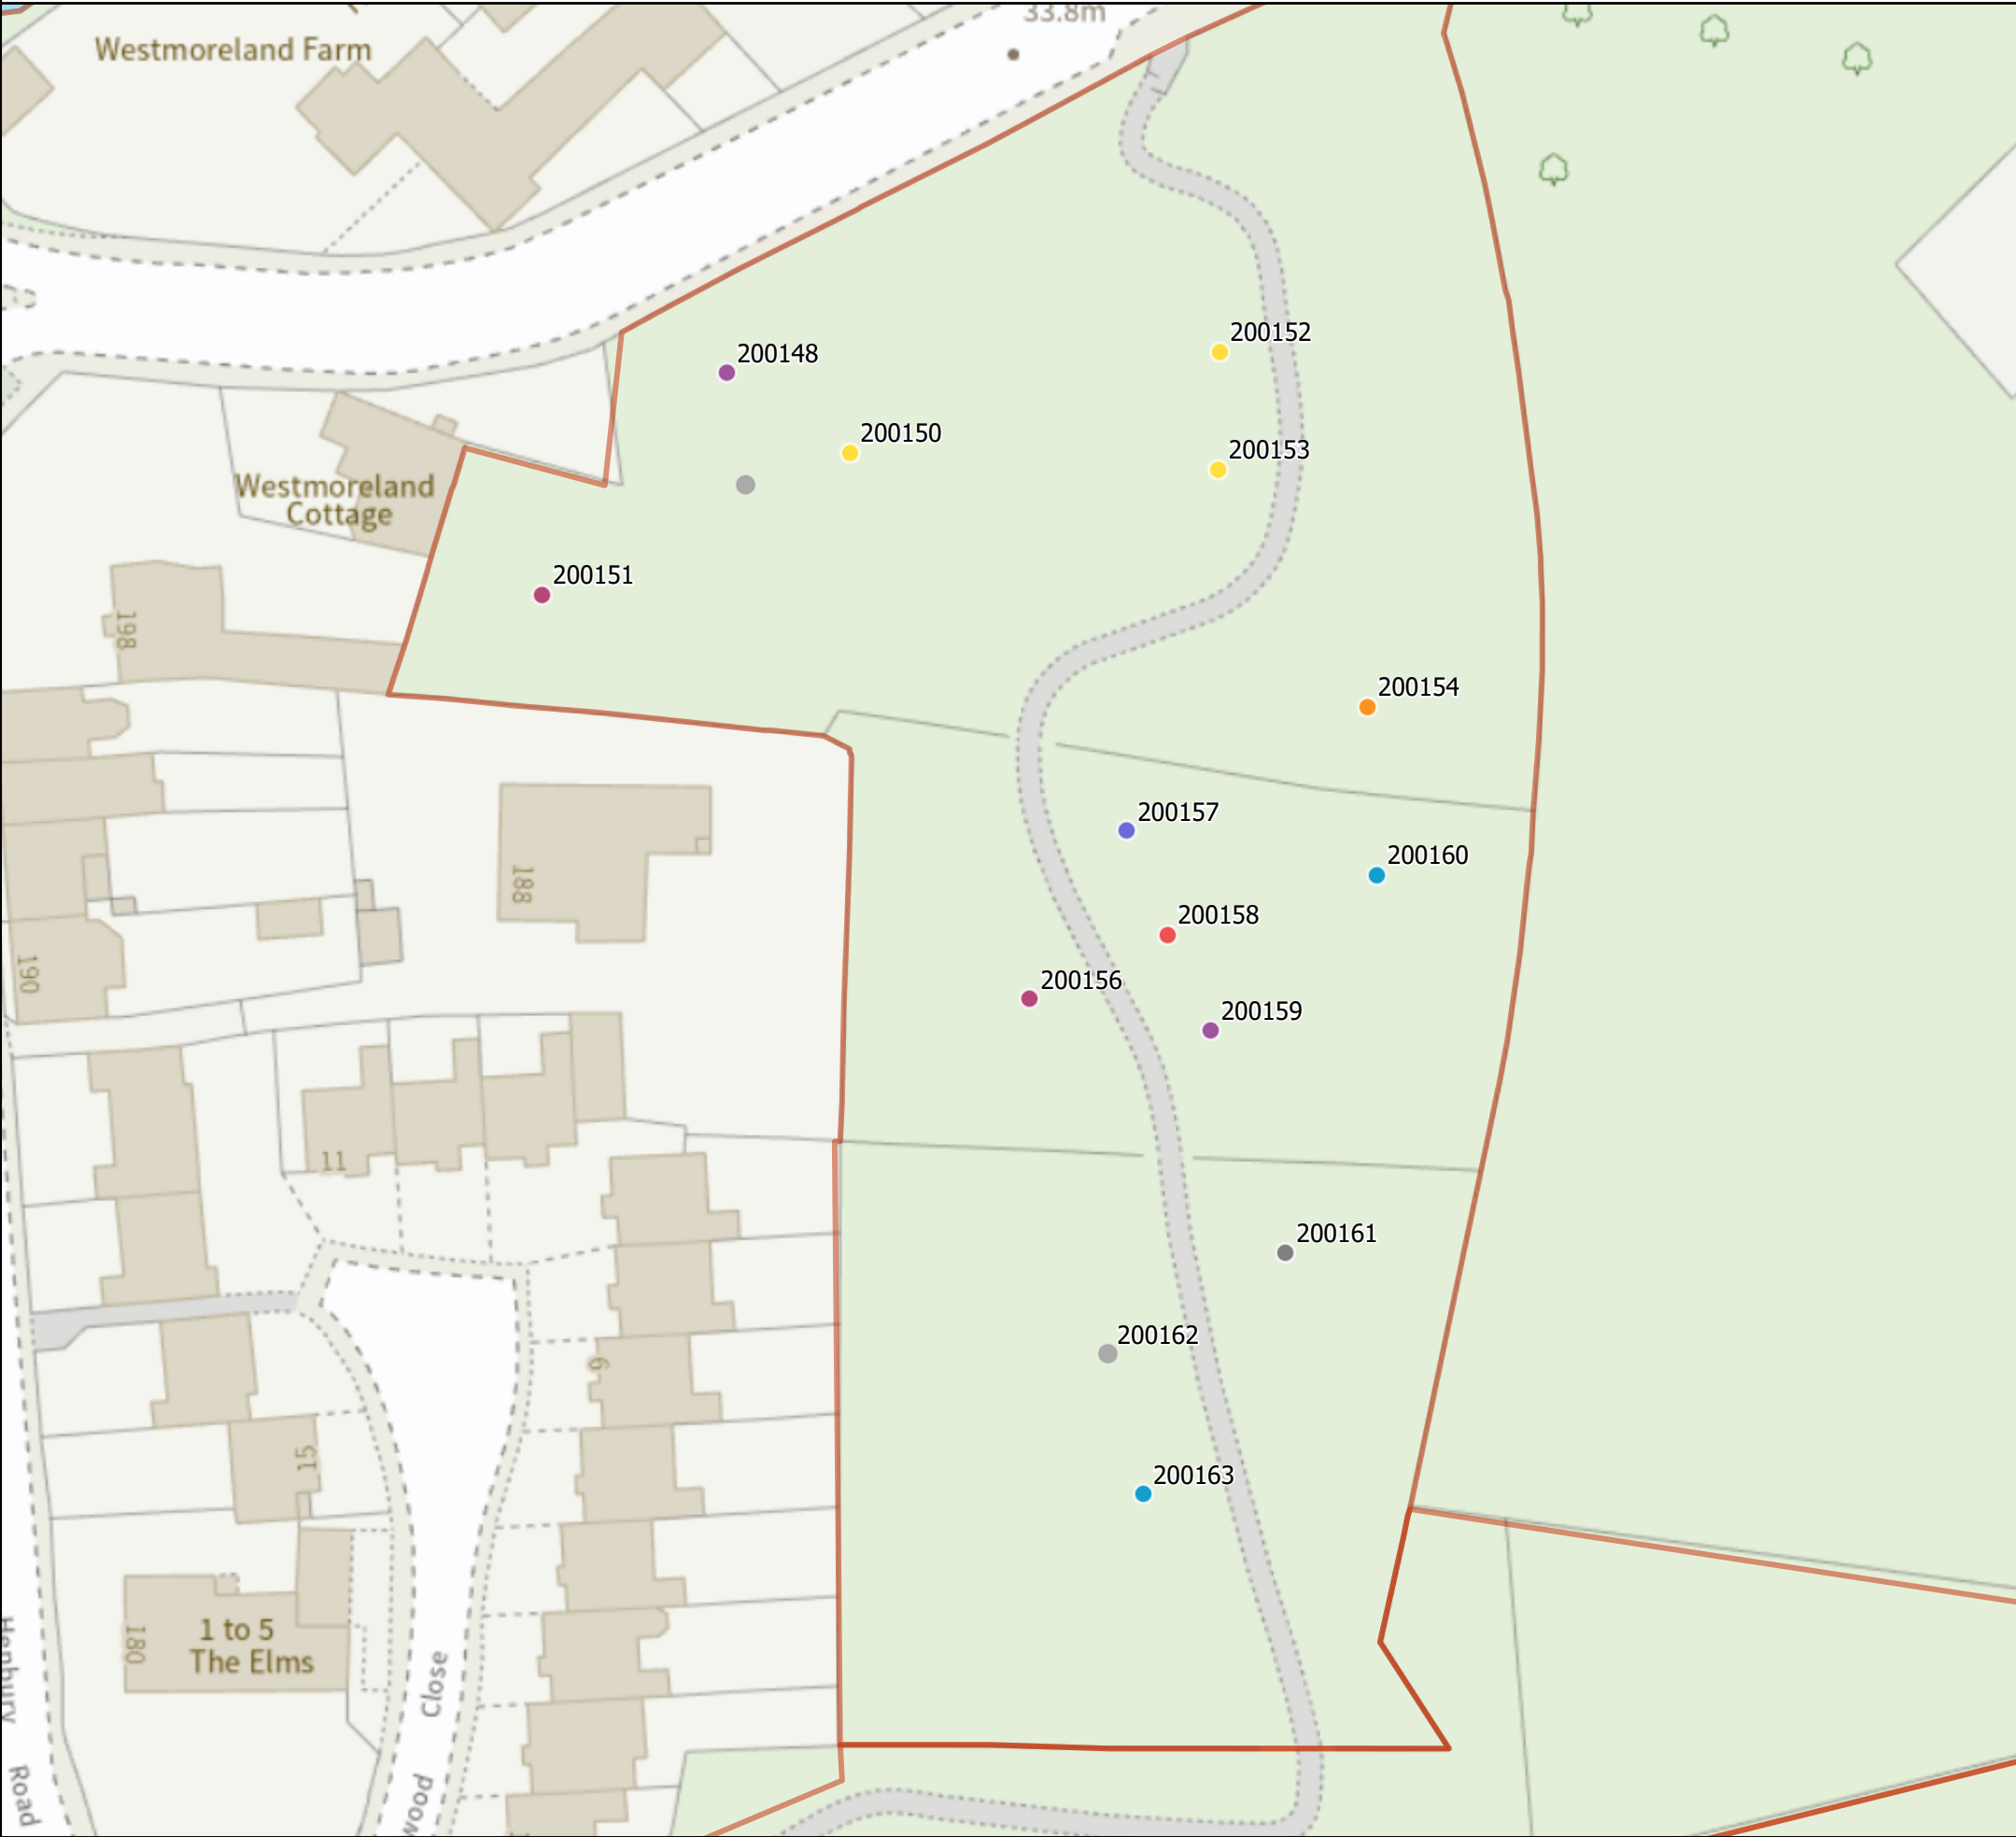

For comments, please email onetreeperchild@bristol.gov.uk by 19/10/2026