


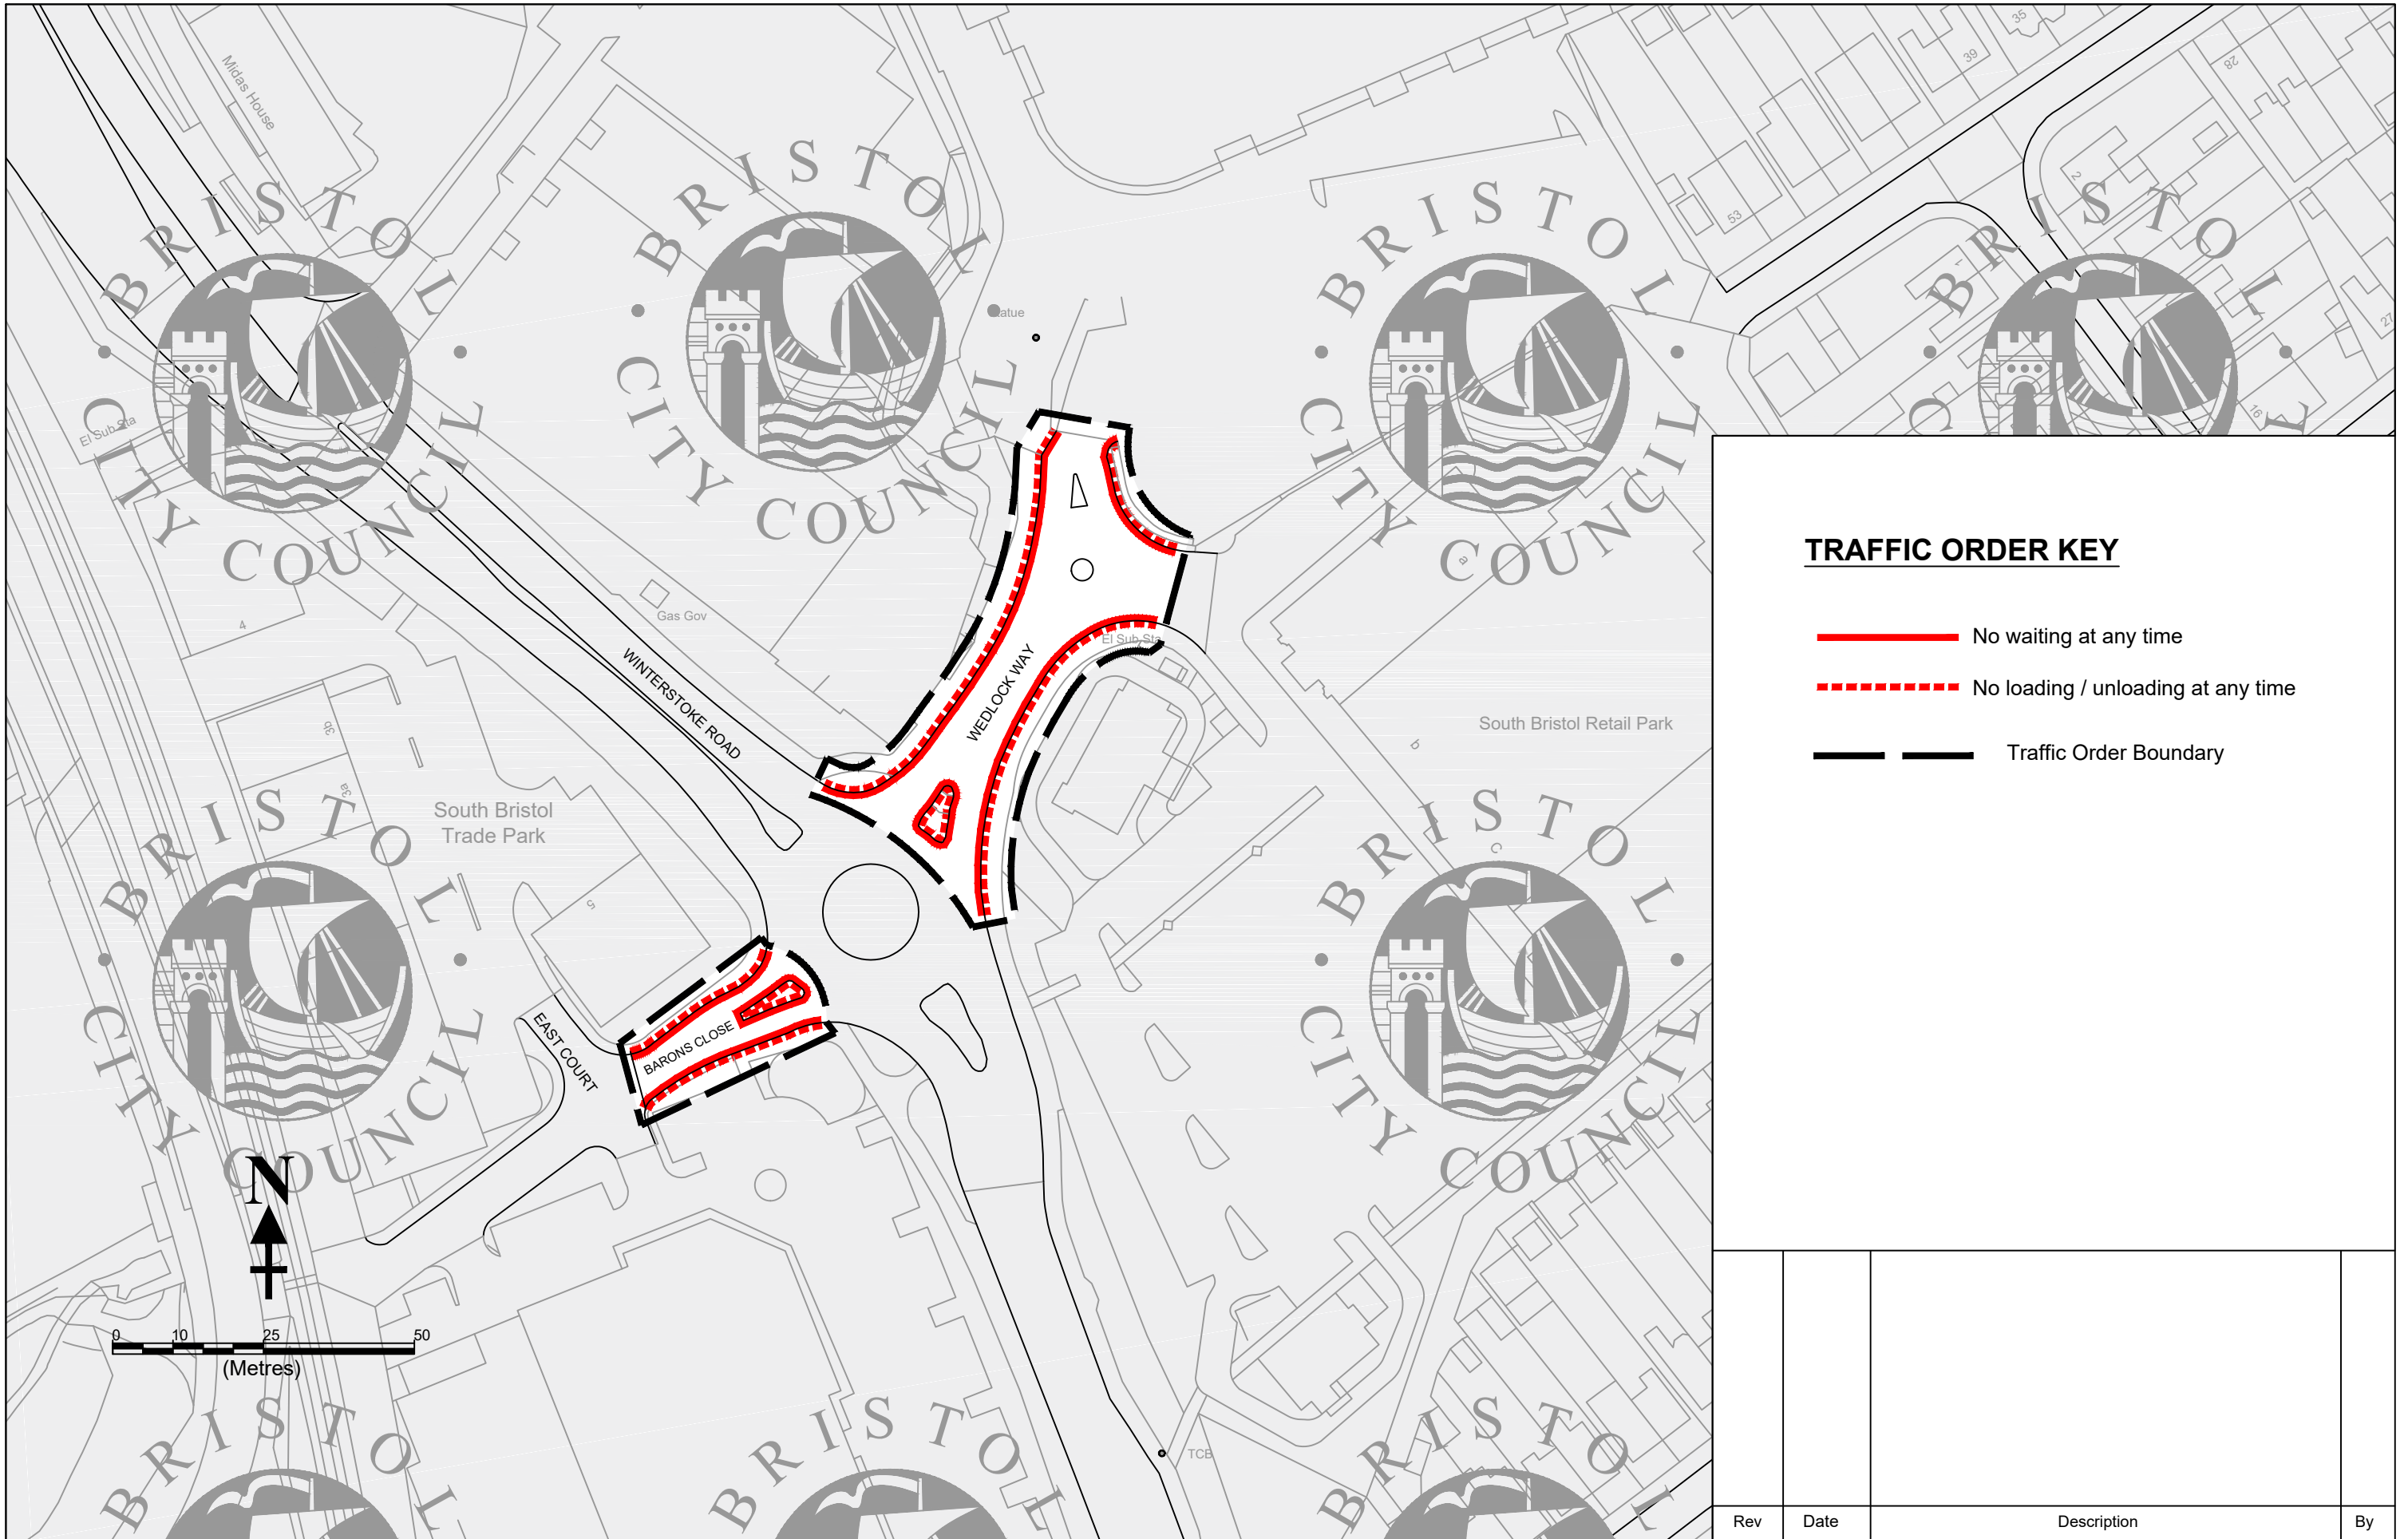

TRAFFIC ORDER KEY

- No waiting at any time
- - - No loading / unloading at any time
- - - Traffic Order Boundary

TRO Schedule plan		© Crown Copyright and database rights 2025 Ordnance Survey AC0000807971	
Barons Close & Wedlock Way Proposed Waiting & Loading Restrictions Bedminster Ward		Dwg TRO-25-053P-001 Scale 1:1000 @ A3 Date 16/01/2026	Rev - Init SF