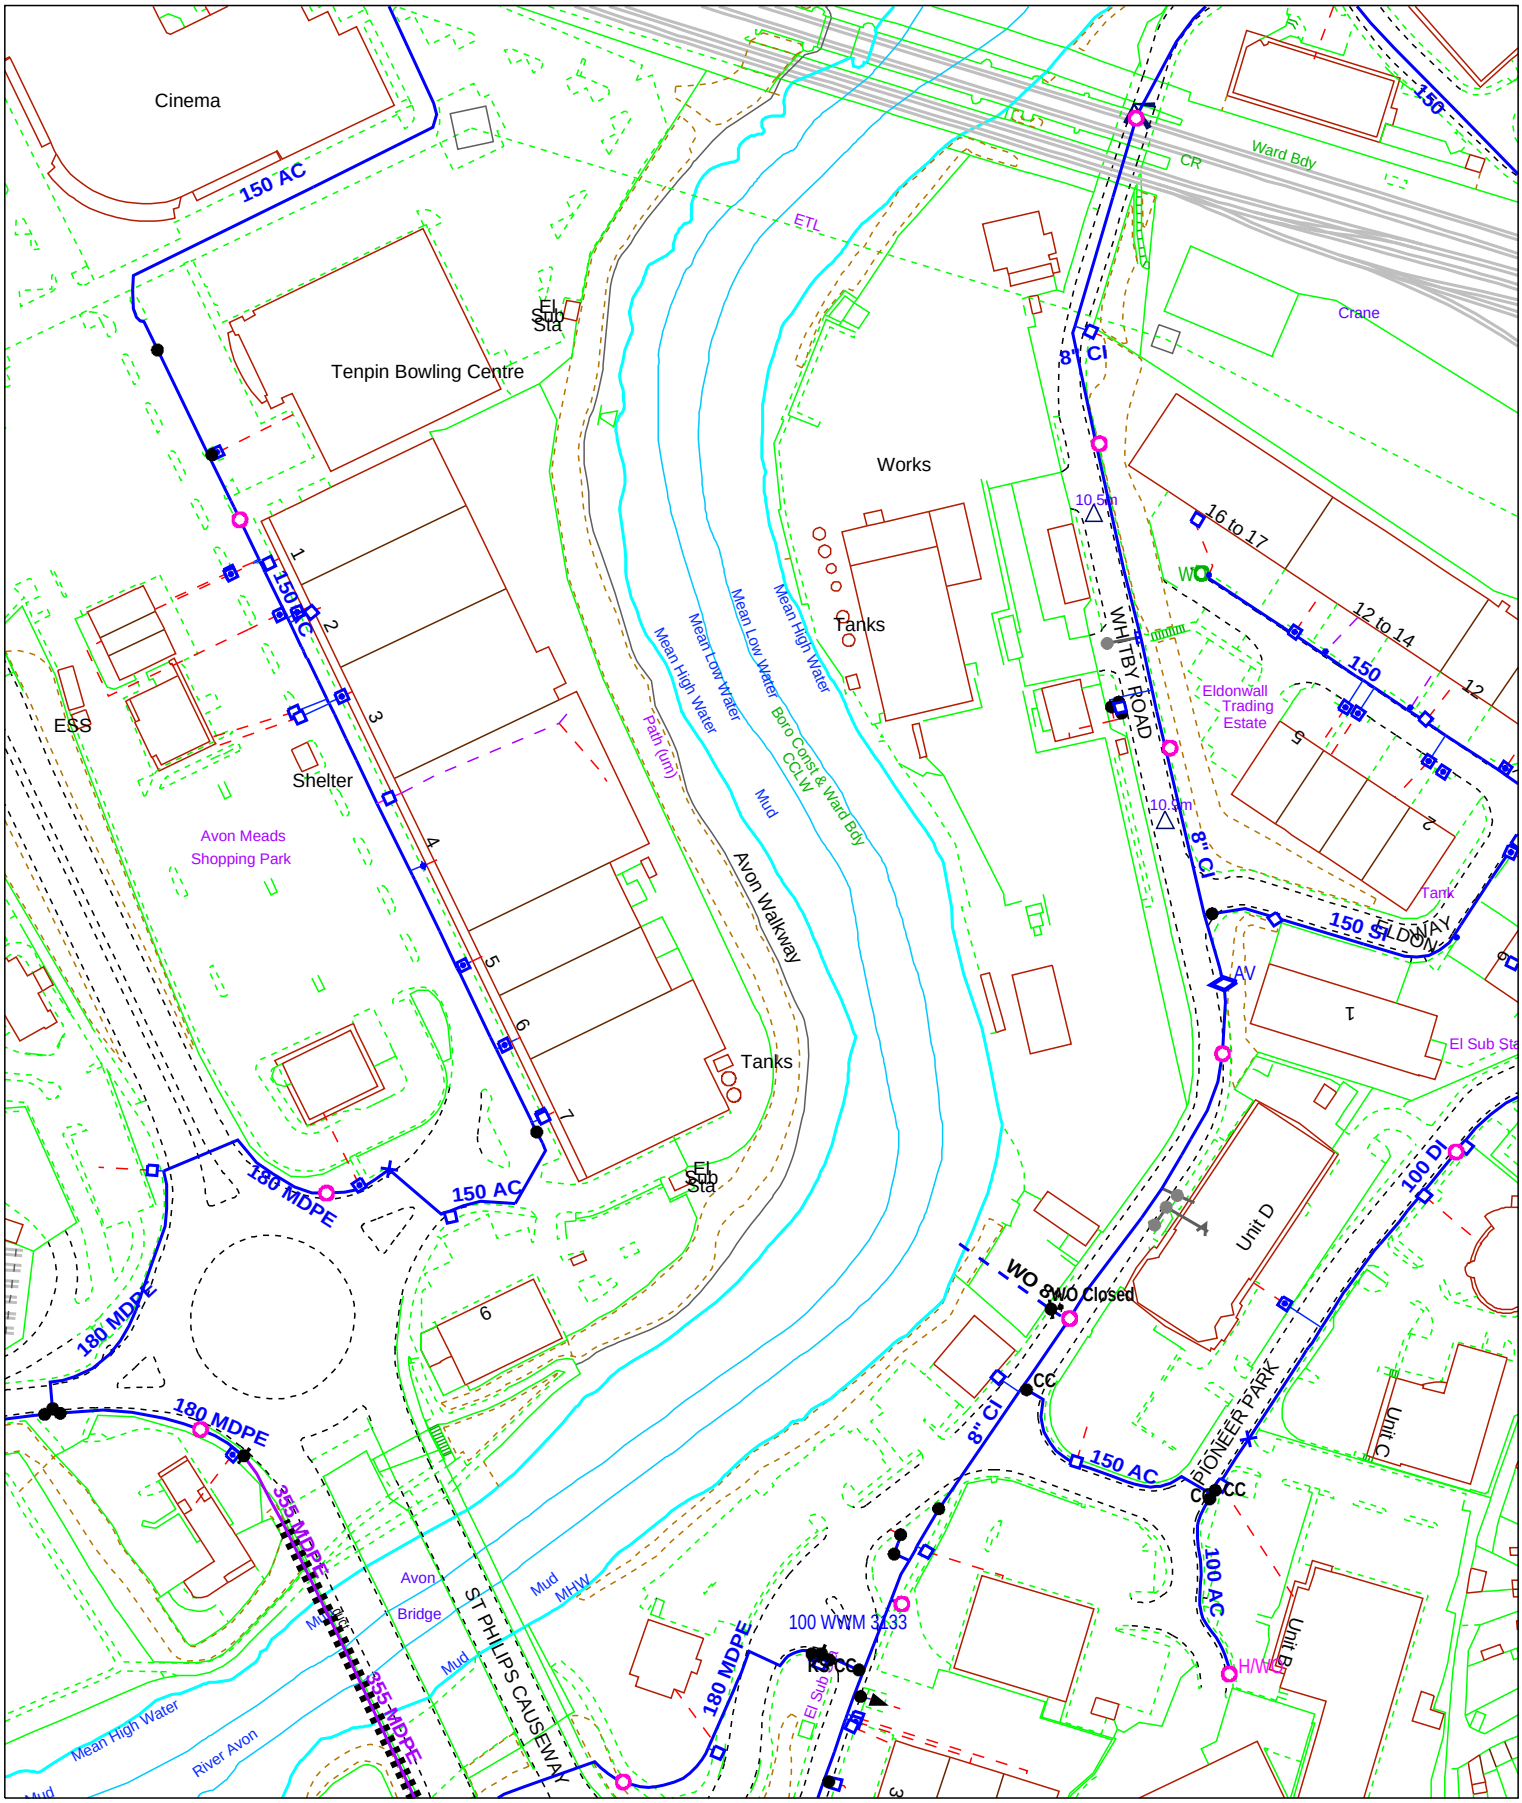


Asset Plan

N

COORDINATES AT THE CENTRE
361280 172195

Scale: 1:2200 | A4 | Date: 31/01/2025

BRISTOL WATER
It's what we're made of.

EXISTING

- MAINS
- RAW WATER
- ABANDONED
- SLIPLINED
- VALVES
- HYDRANT: FIRE WO

PROPOSED

- ABANDONED MAINS
- SLIPLINED

OTHER

- CABLE WITH MAIN
- PRIVATE MAIN

SERVICE OBJECTS

- COMMUNICATION PIPE
- SUPPLY PIPE
- STOPTAP Company / Private
- COMMON COMM. PIPE
- COMMON SUPPLY PIPE
- METER Operational/Not in Use

This plan is furnished as a general guide only and no warranty as to its correctness is given or implied. This plan must not be relied upon in the event of excavations or other works made in the vicinity of the Company's pipes or apparatus. Not all service pipes are shown.
Based on the Ordnance Survey map with the permission of the Controller of Her Majesty's Stationery Office (c) Crown Copyright reserved Licence number : AC0000813928. Unauthorised reproduction infringes Crown copyright and may lead to prosecution or civil proceedings. South West Water Limited trading as Bristol Water, Registered Office: Peninsula House, Rydon Lane, Exeter EX2 7HR. Tel 0117 966 5881