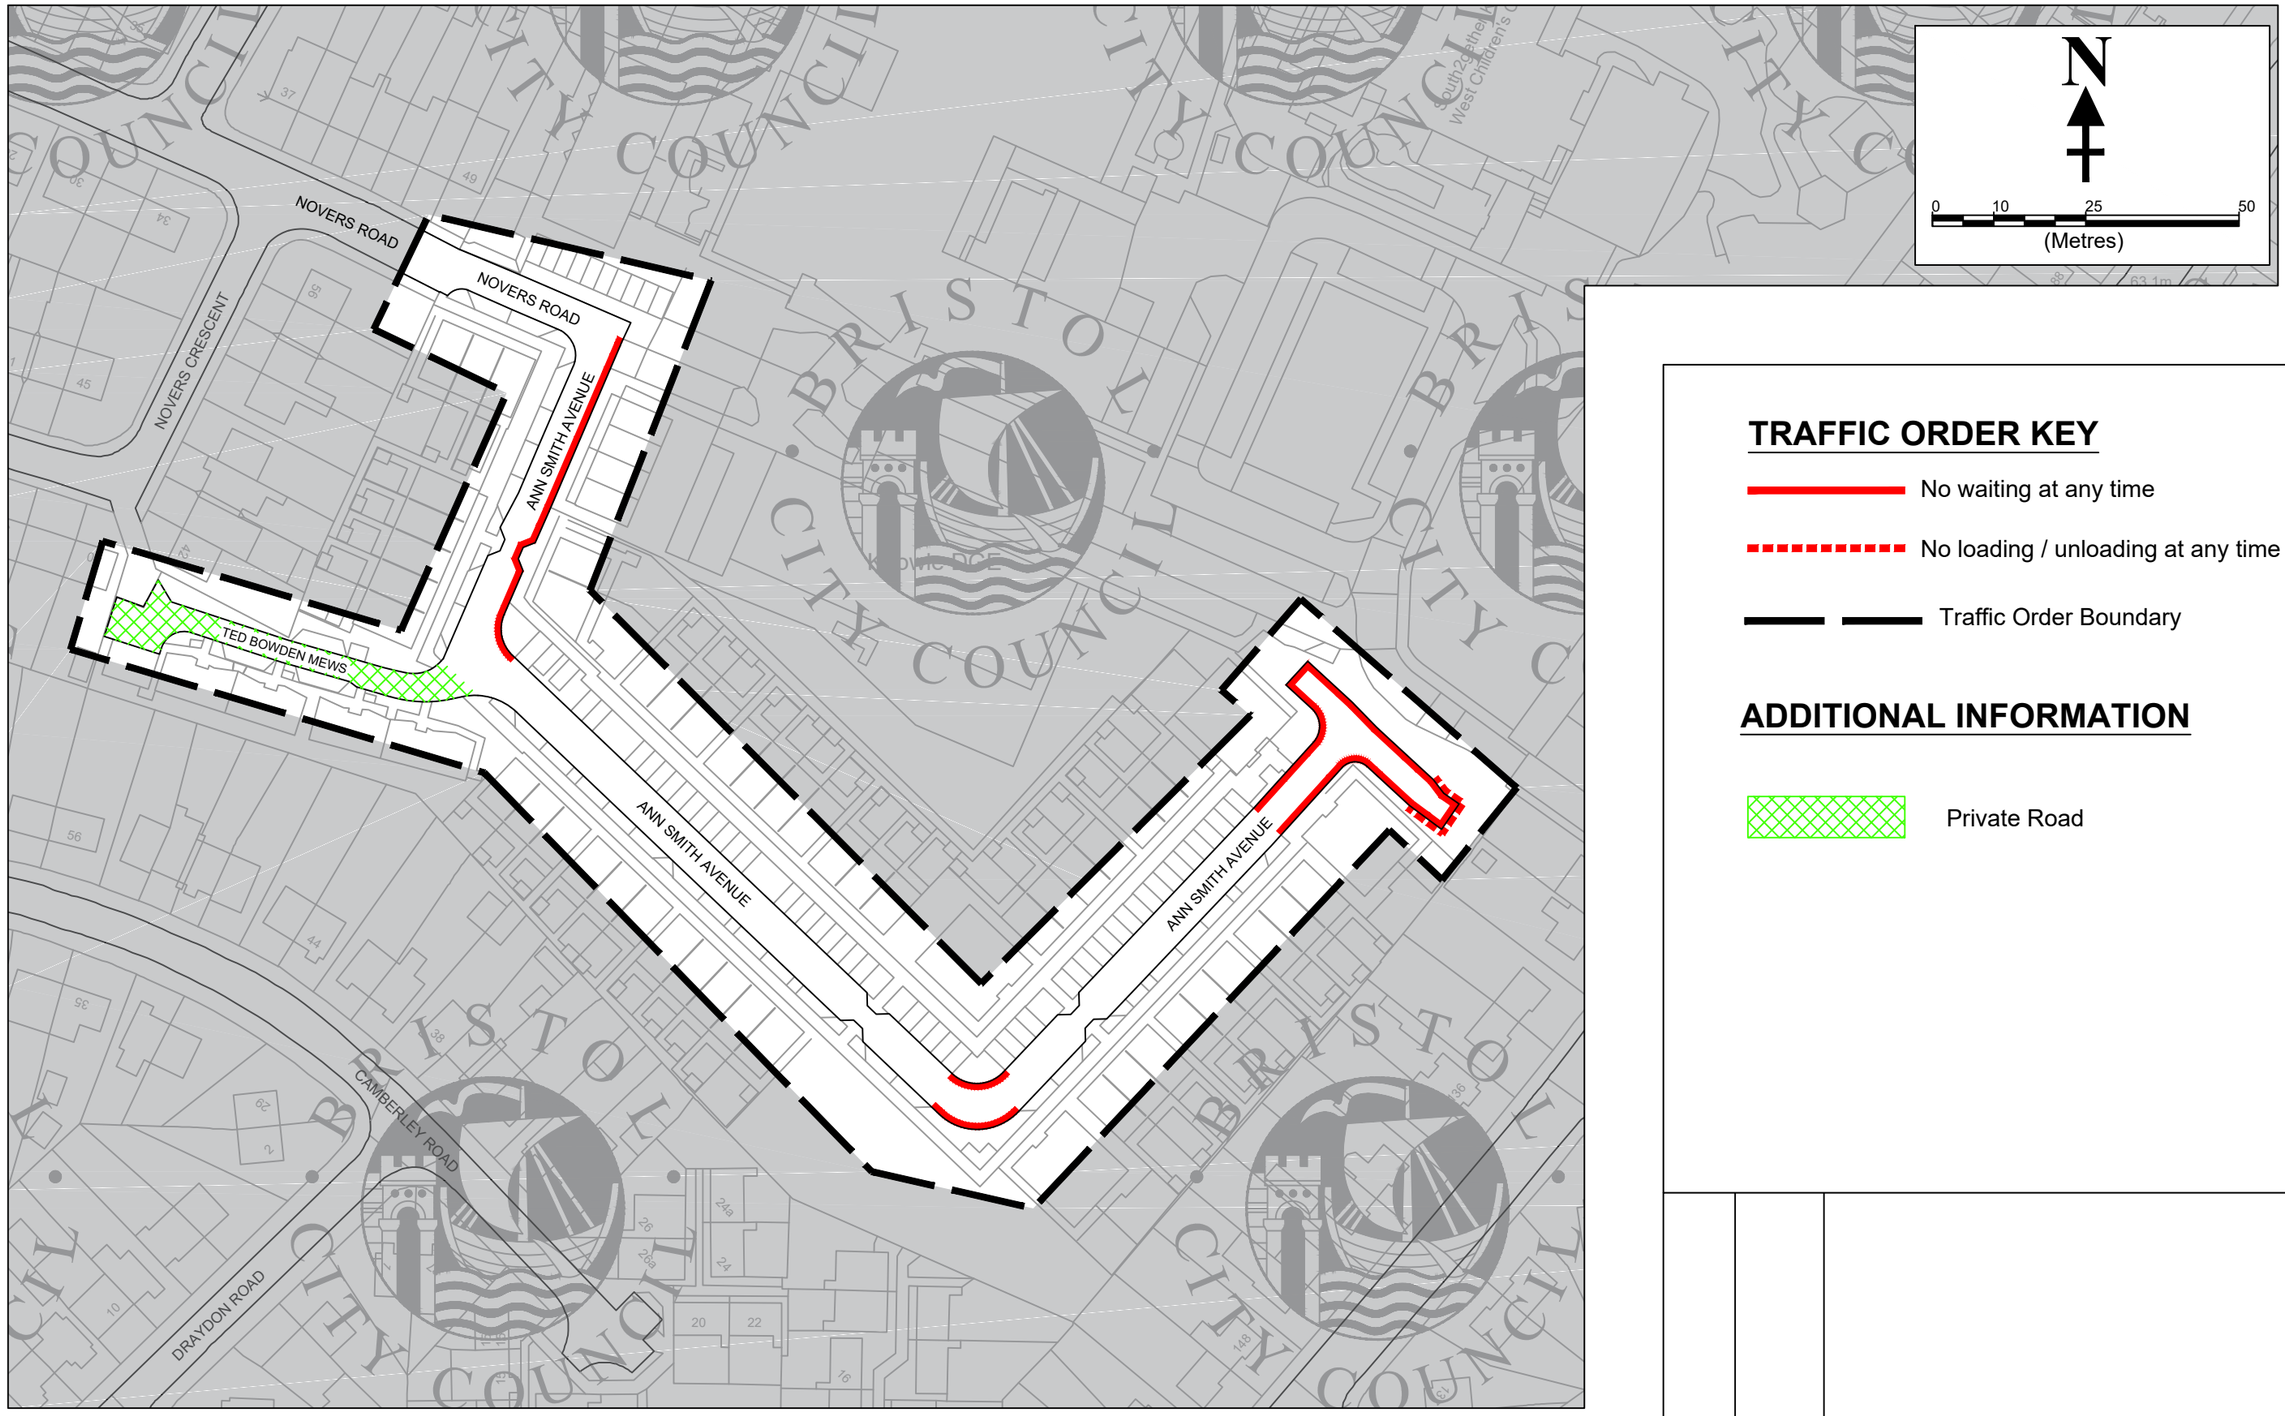


TRAFFIC ORDER KEY

No waiting at any time

No loading / unloading at any time

Traffic Order Boundary

ADDITIONAL INFORMATION

Private Road

Rev	Date	Description	By

TRO Schedule plan

Ann Smith Avenue & Novers Road
Filwood Ward
Proposed Waiting Restrictions

© Crown Copyright and database rights 2025
Ordnance Survey AC0000807971

Dwg TRO-26-015P Rev -

Scale 1:1000 @ A3

Date 18/05/2026 Init SF