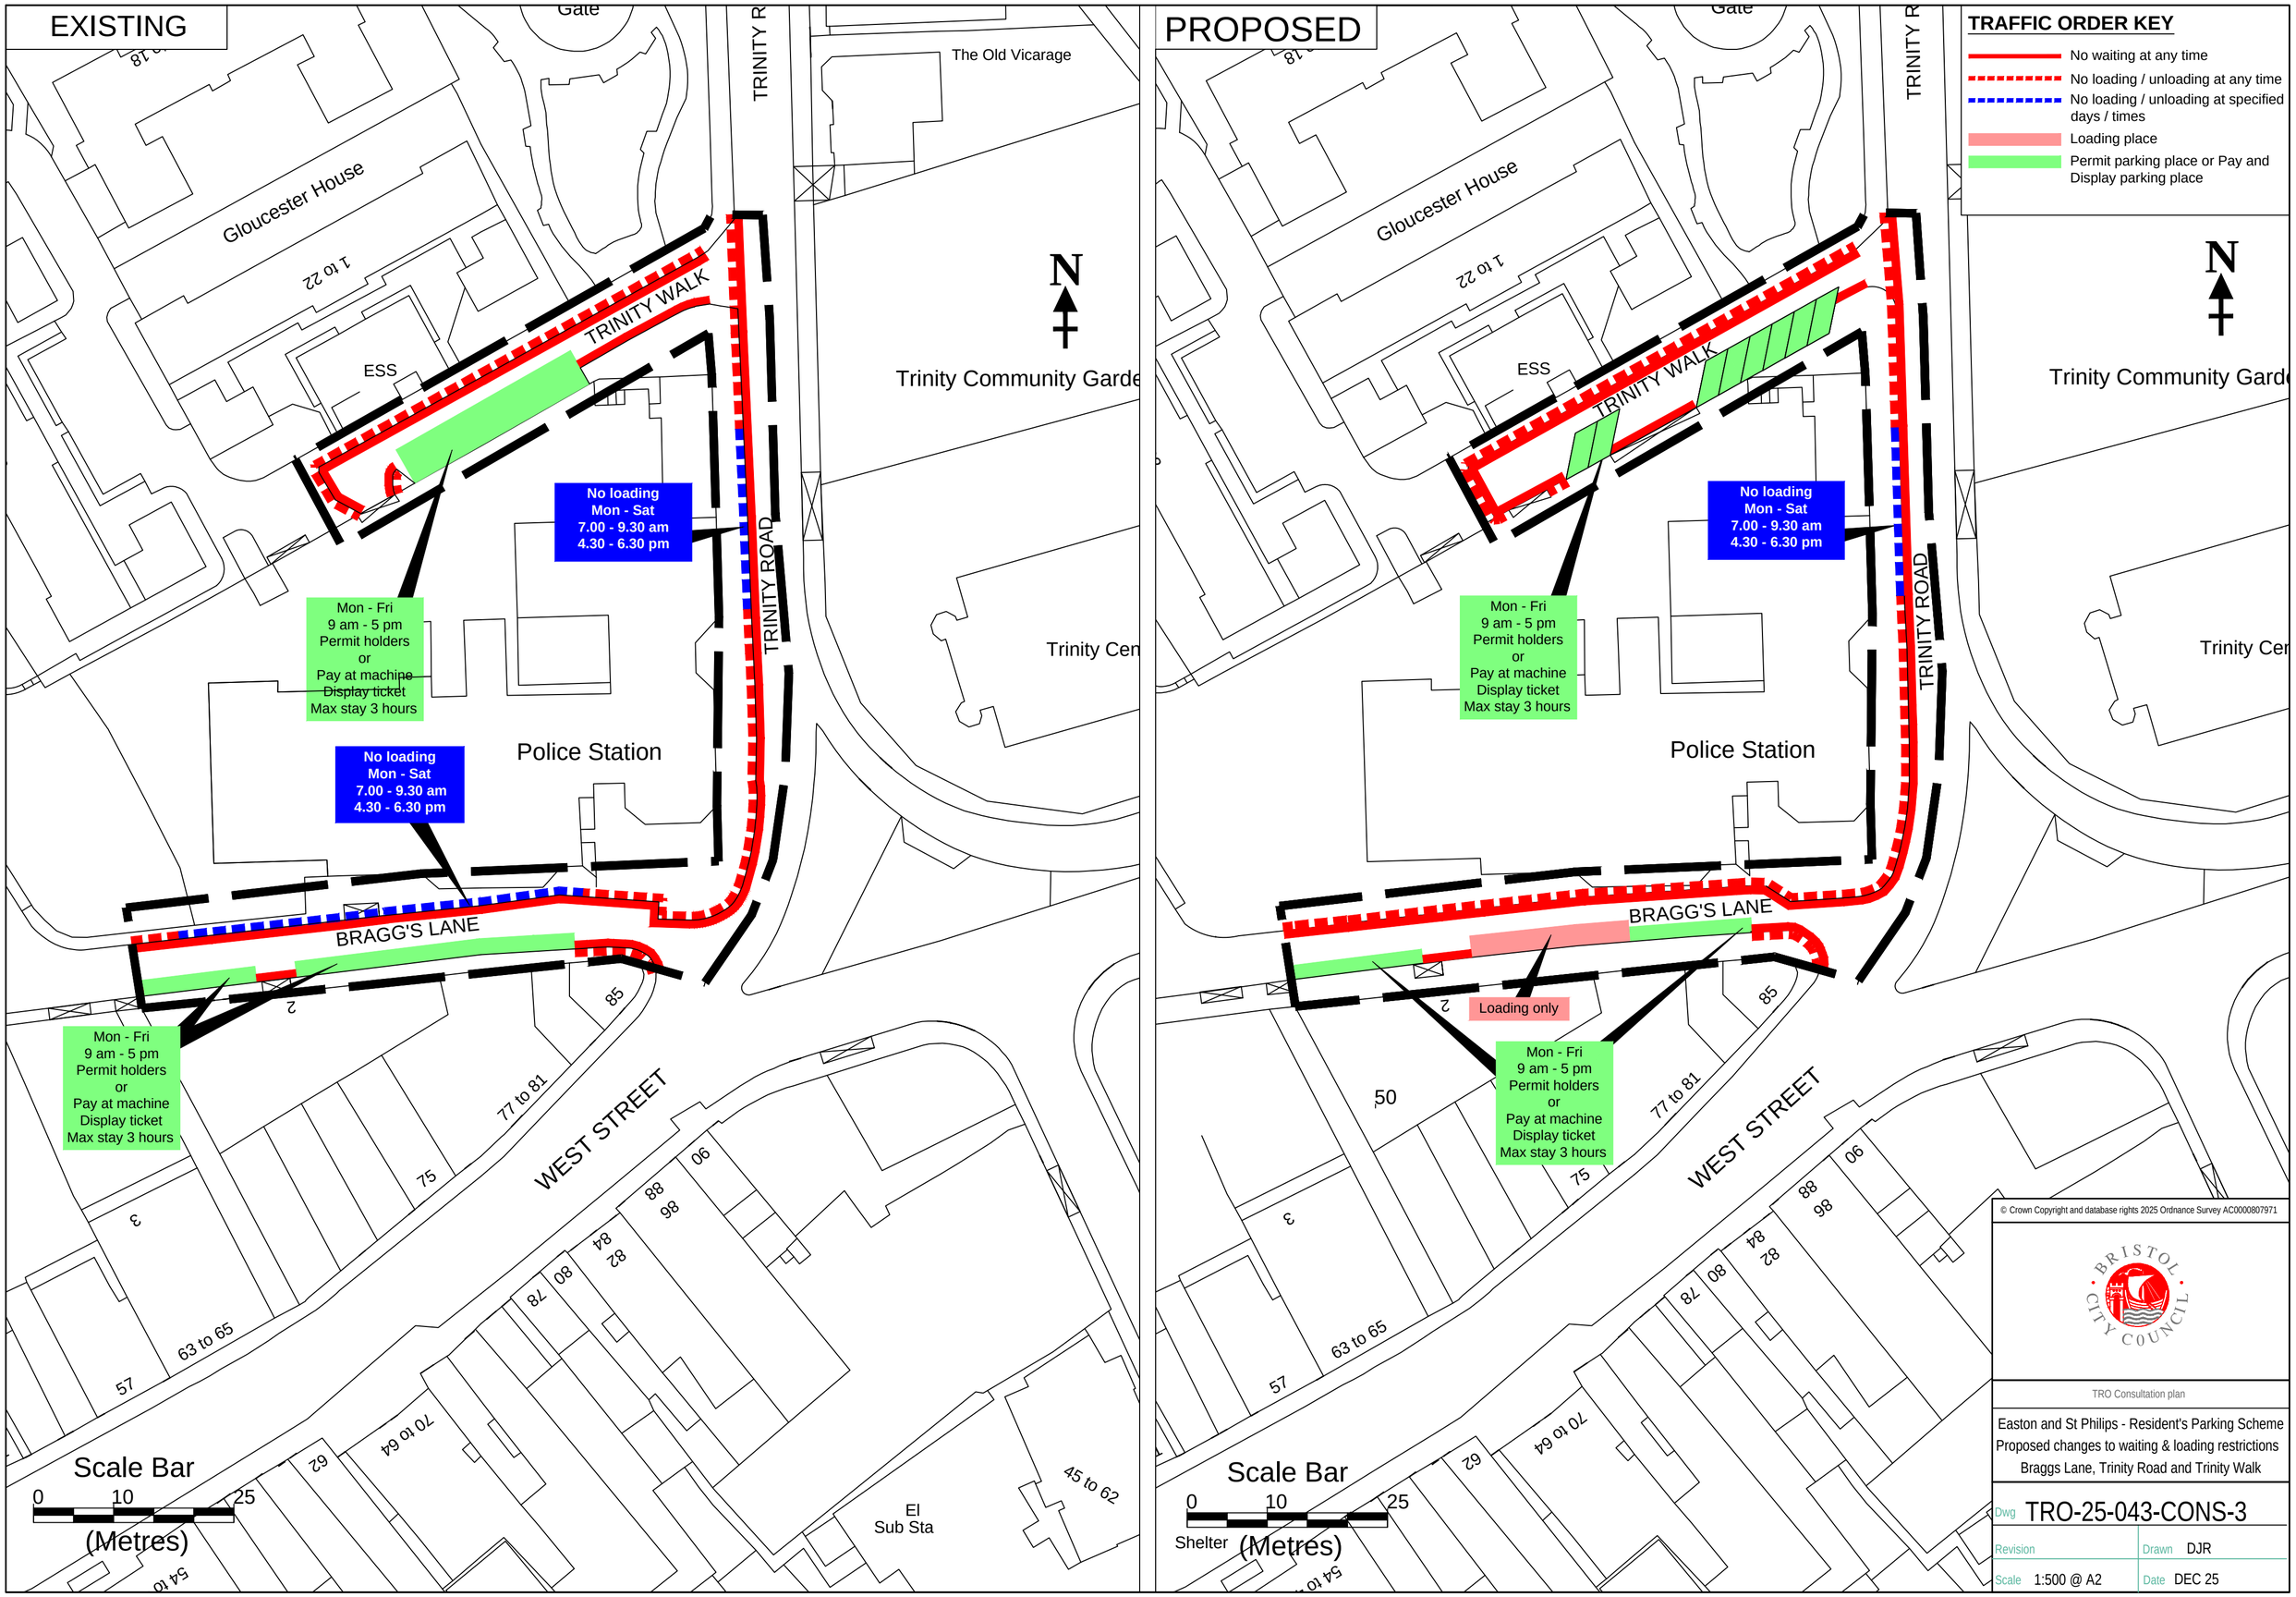

© Crown Copyright and database rights 2025 Ordnance Survey AC0000807971

BRISTOL CITY COUNCIL

TRO Consultation plan

Easton and St Philips - Resident's Parking Scheme
Proposed changes to waiting & loading restrictions
Braggs Lane, Trinity Road and Trinity Walk

Dwg TRO-25-043-CONS-3	
Revision	Drawn DJR
Scale 1:500 @ A2	Date DEC 25