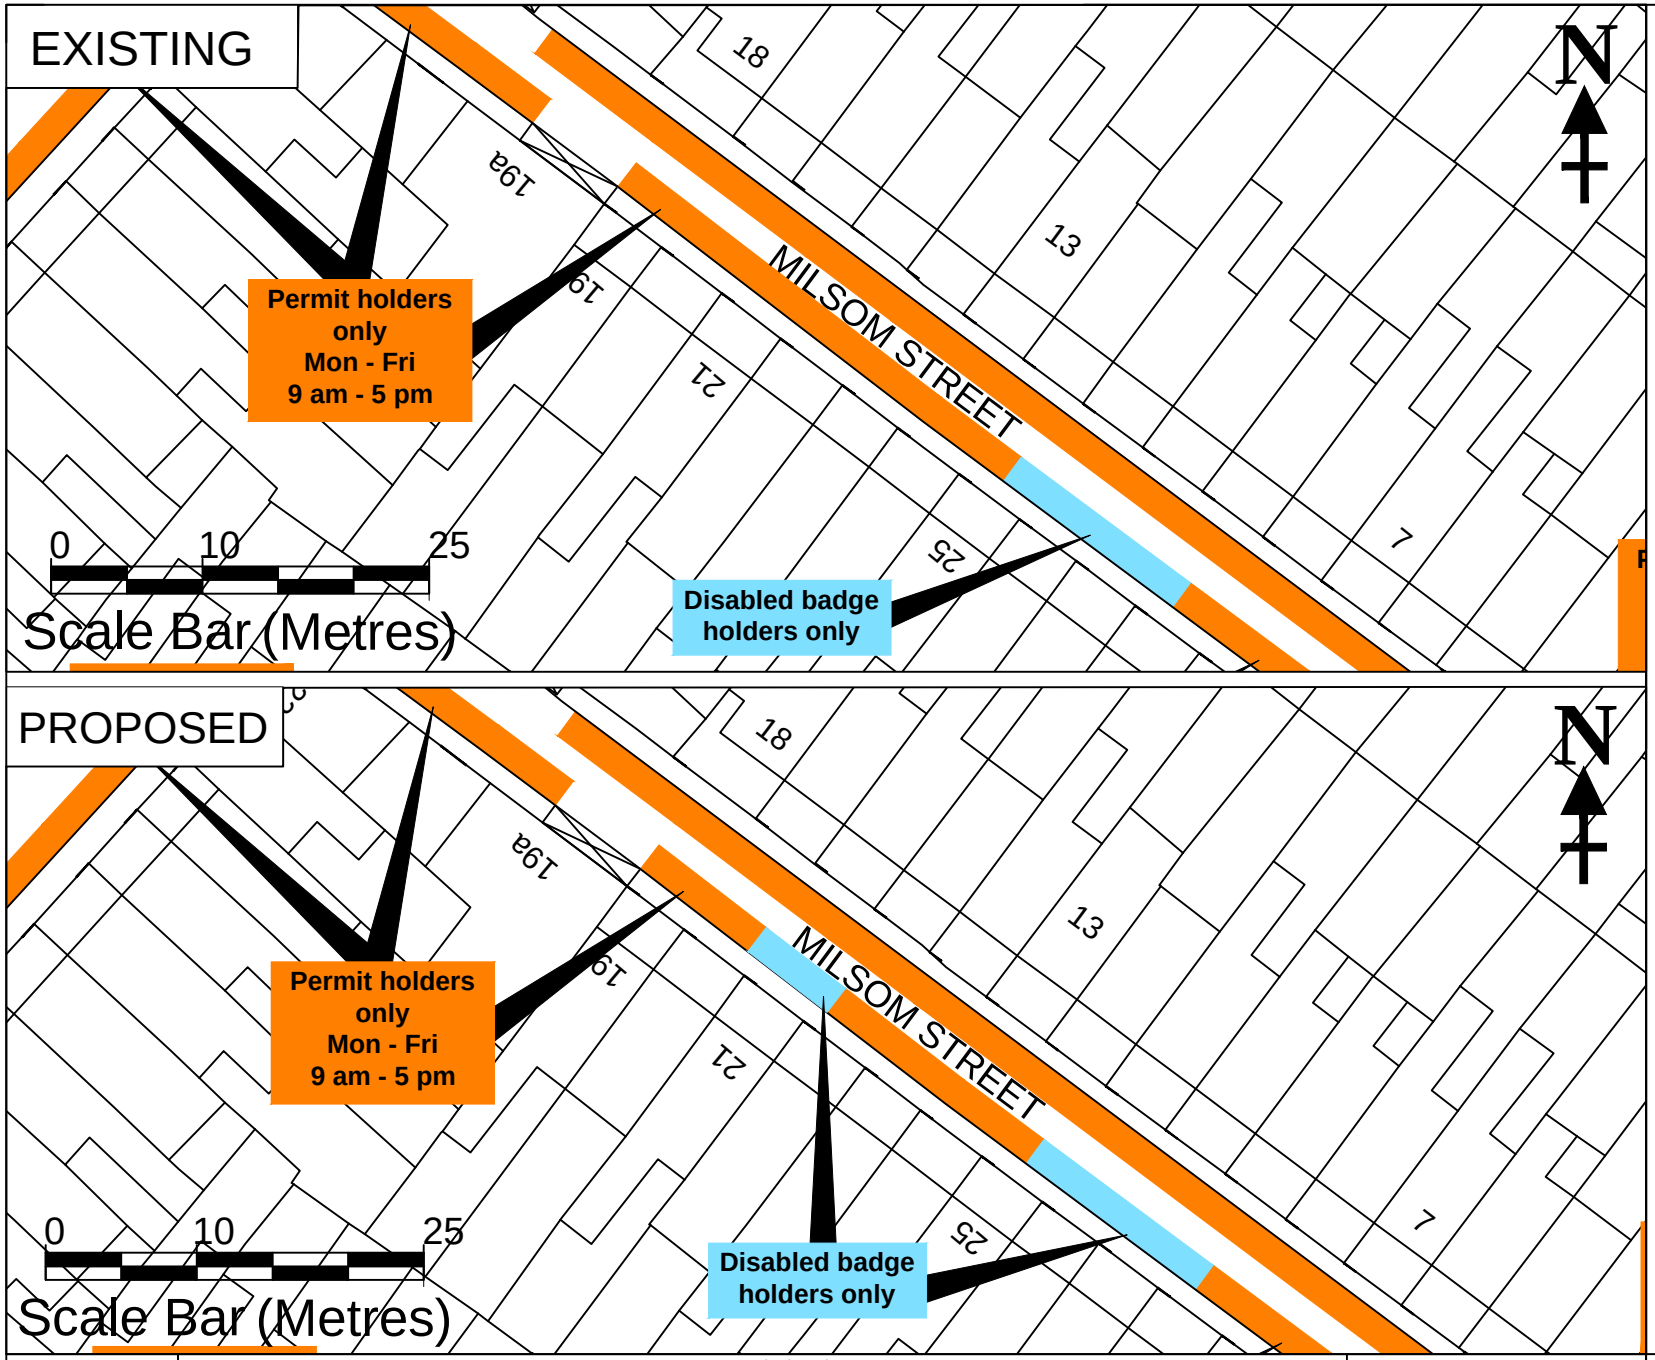


TRAFFIC ORDER KEY

- Disabled persons' parking place
- Permit parking place

TRO Consultation plan

Easton and St Philips - Resident's Parking scheme
Proposed change to replace existing permit parking place
with disabled persons' parking place outside no.21 Milsom Street

© Crown Copyright and database rights 2025
Ordnance Survey AC0000807971

Dwg TRO-25-043-CONS-3 Rev

Scale 1:500 @ A4

Date NOV 25 Init DJR