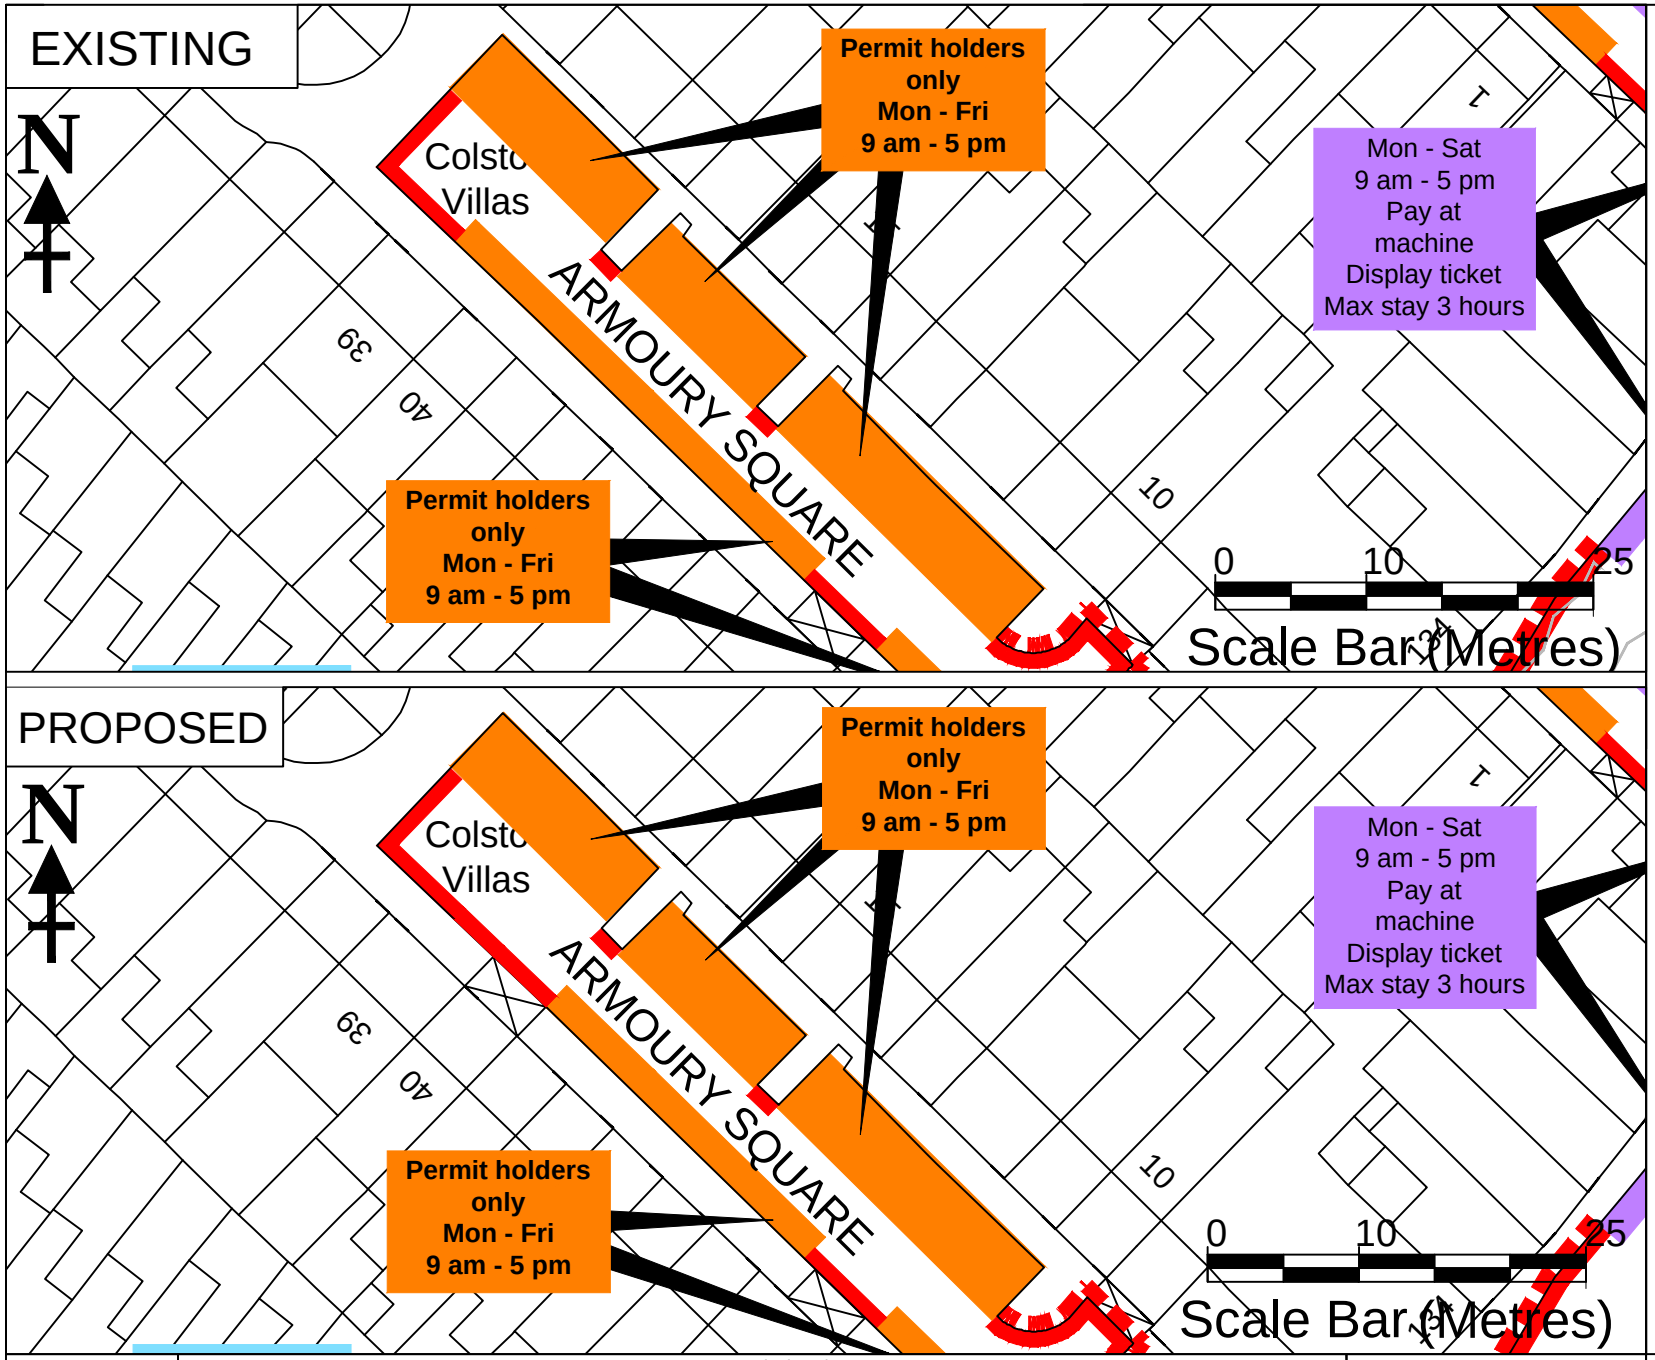


TRAFFIC ORDER KEY

- No waiting at any time
- No loading / unloading at any time
- Pay and Display parking place
- Permit parking place

TRO Consultation plan

Easton and St Philips - Resident's Parking scheme
Proposed change to replace existing permit parking place
with no waiting at any time outside no.39/40 Armoury Square

© Crown Copyright and database rights 2025
Ordnance Survey AC0000807971

Dwg TRO-25-043-CONS-4 Rev

Scale 1:500 @ A4

Date JULY 26 Init DJR