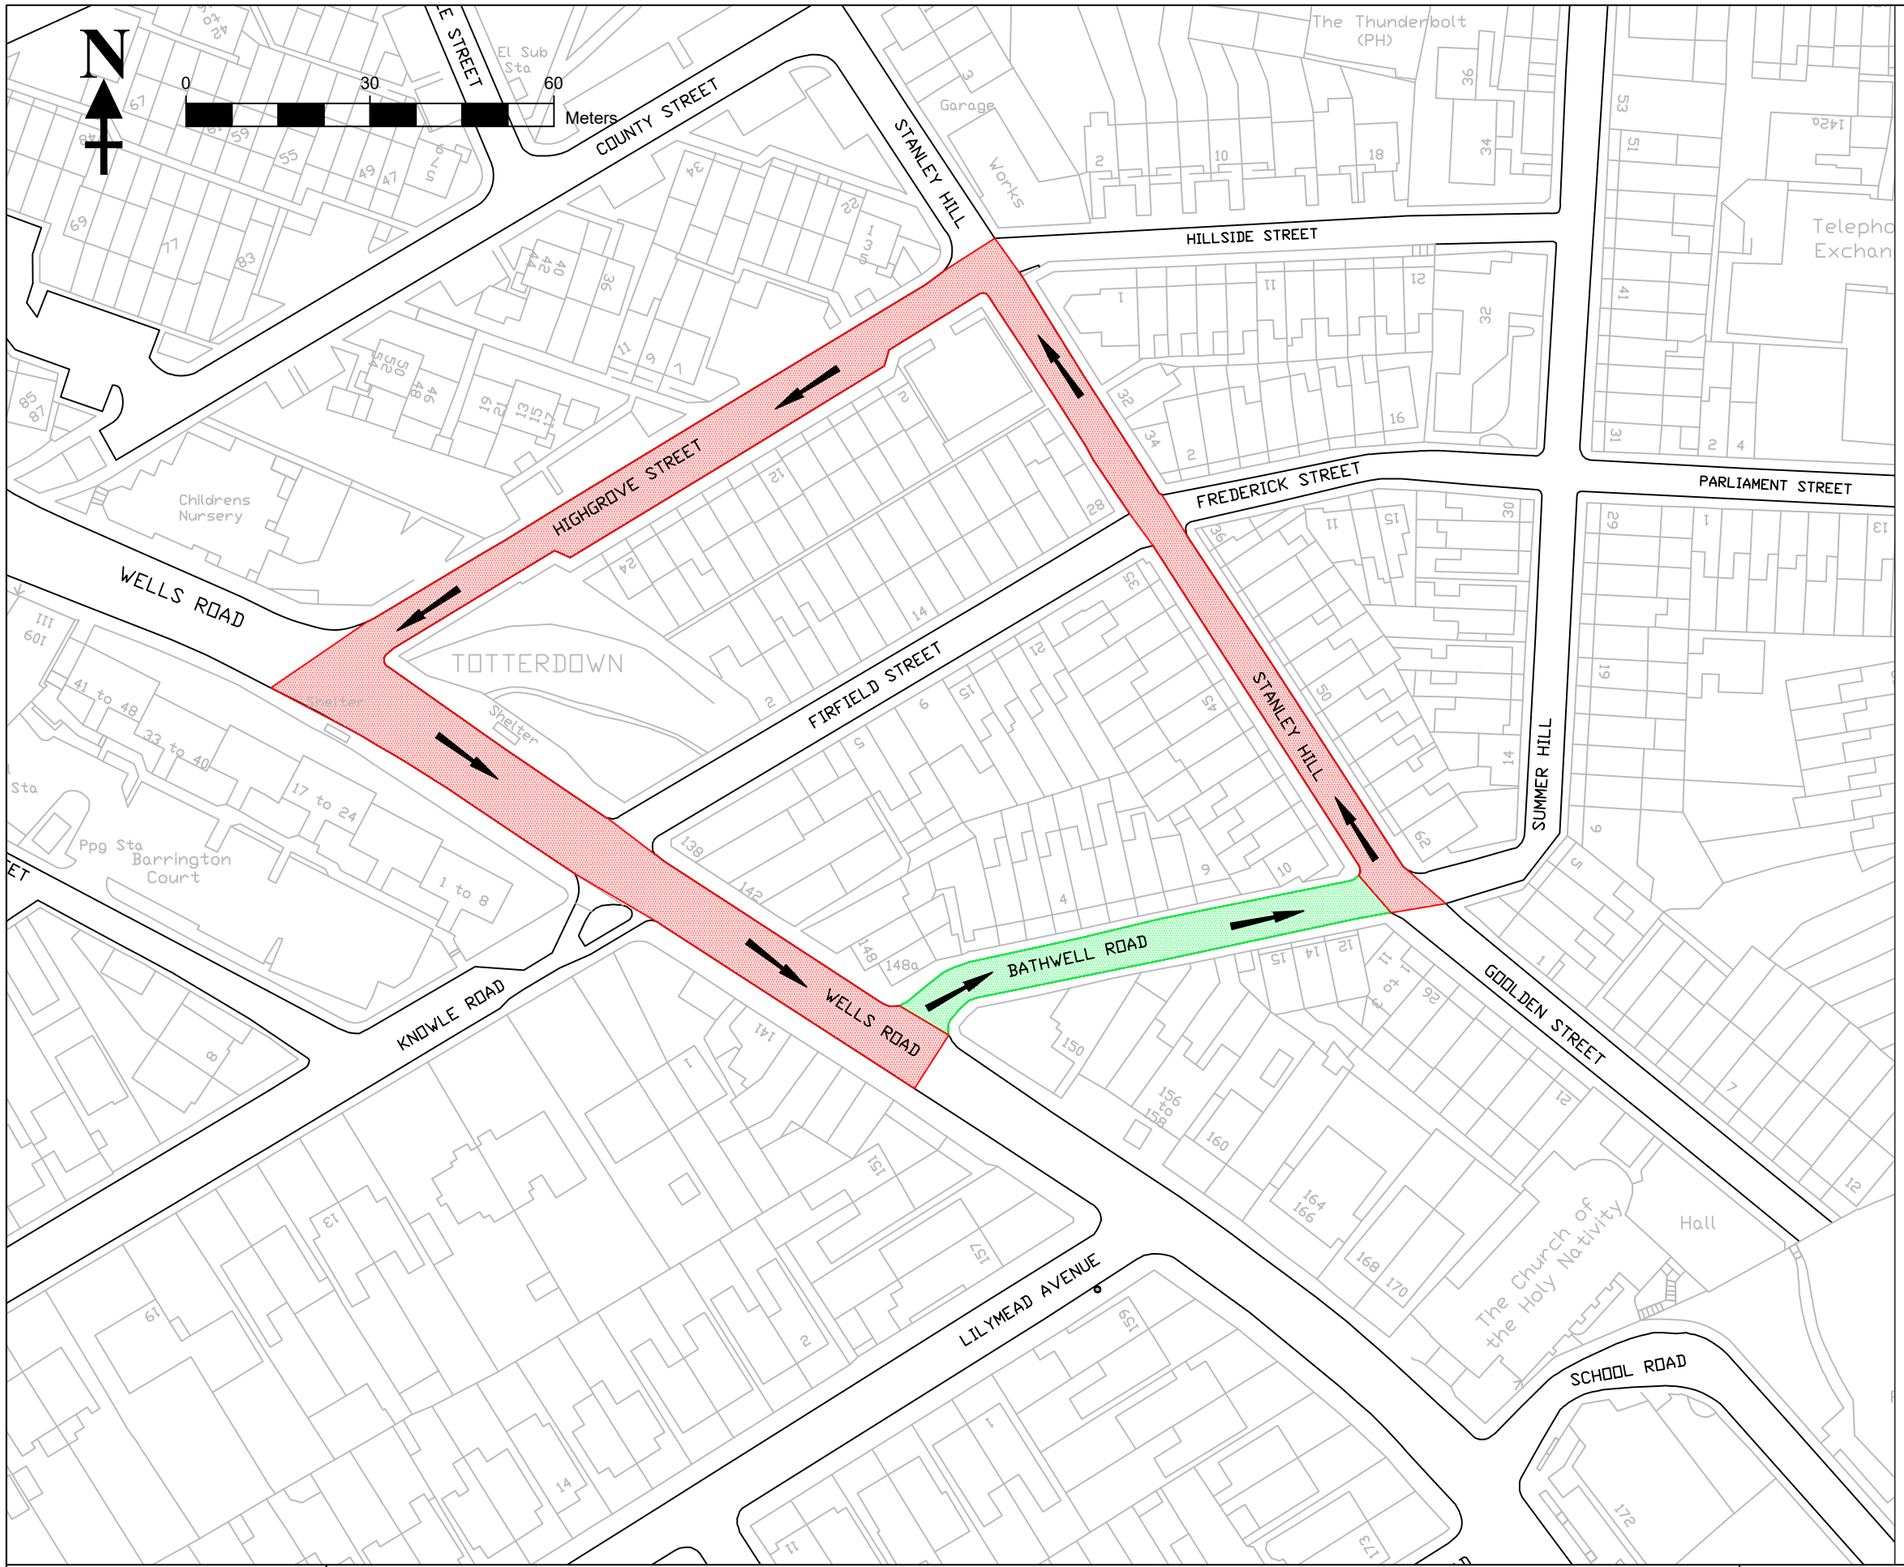

KEY

Alternative Route

One way in direction shown (Except cycles)

Growth & Regeneration

Alex Hearn Director: Economy of Place
City Hall
PO Box 3399
Bristol BS1 9NE

TRO CONSULTATION PLAN

BATHWELL ROAD, TOTTERDOWN
PROPOSED ONE WAY - ALTERNATIVE ROUTE

This map is reproduced from Ordnance Survey material with the permission of Ordnance Survey on behalf of the Controller of His Majesty's Stationery Office © Crown copyright and database right 2023. Ordnance Survey AC0000807971. Unauthorised reproduction infringes Crown copyright and may lead to prosecution or civil proceedings. Bristol City Council. 100023406.

Dwg TRO-23-AR-01	Rev
Scale 1:1000 @ A3	
Date 09/2023	Init JT