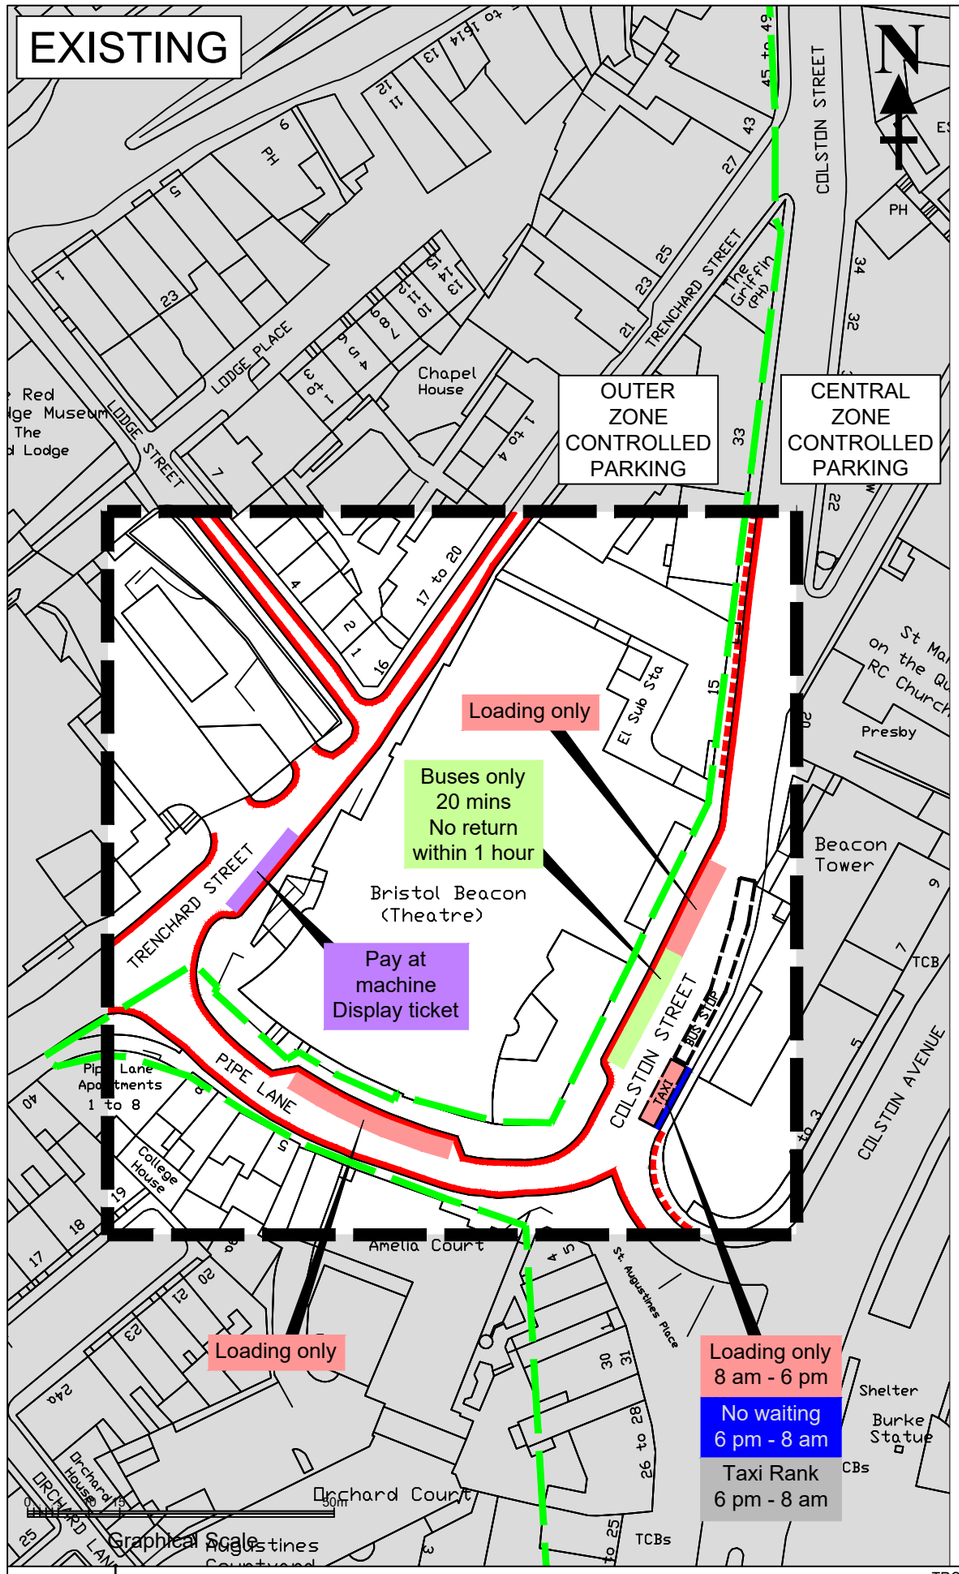

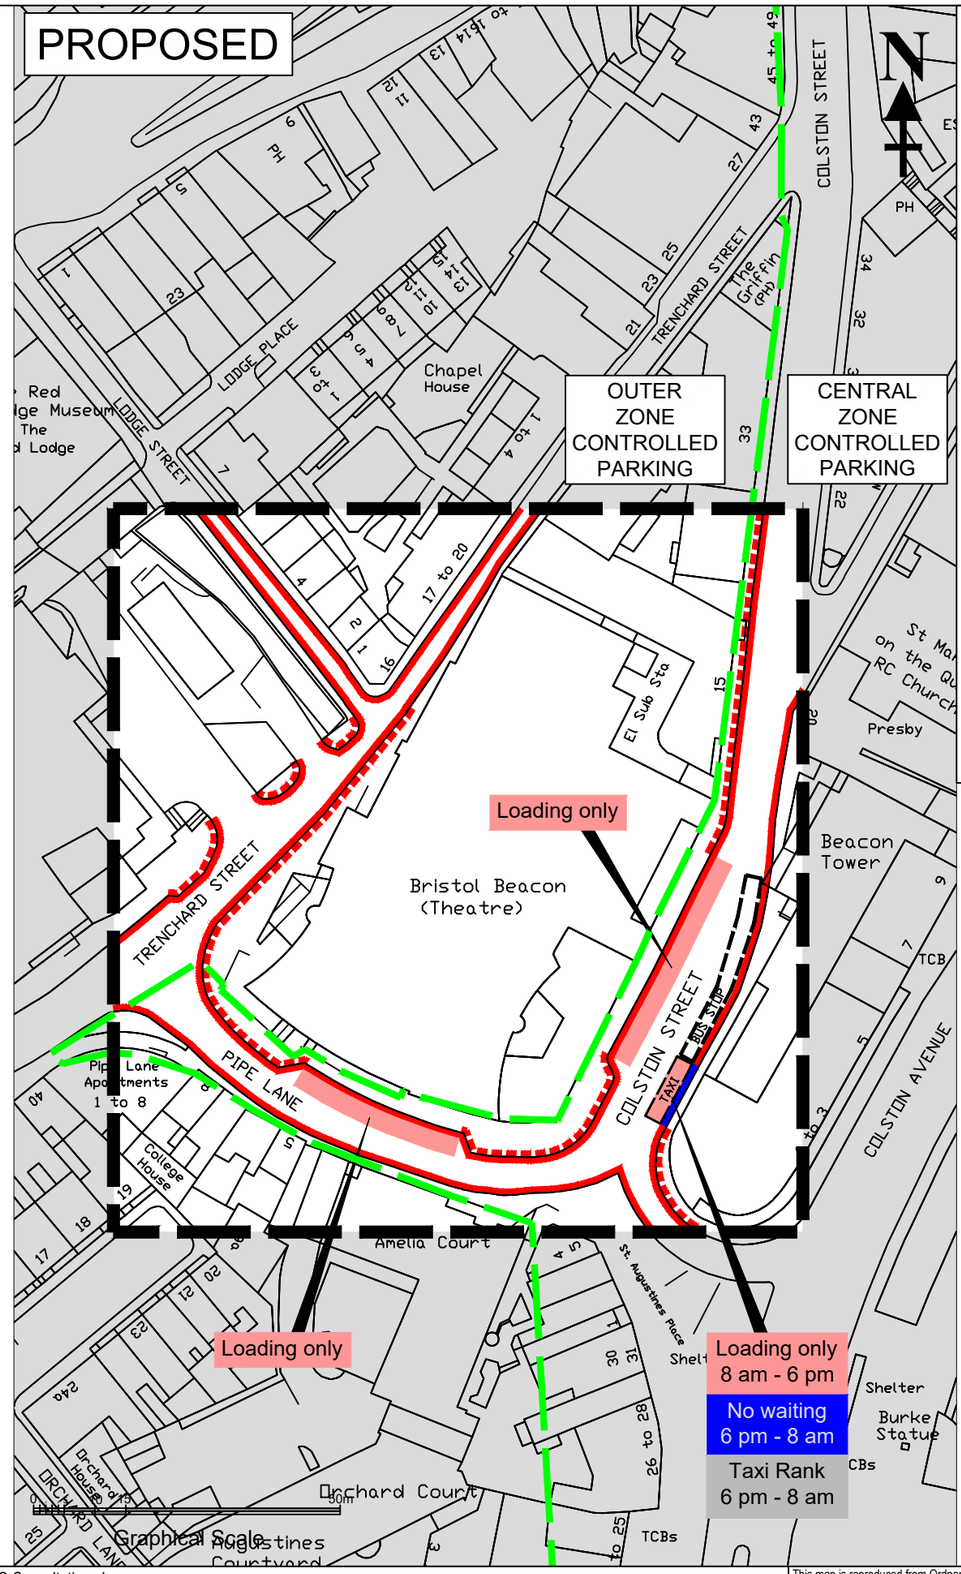

TRAFFIC ORDER KEY

- No waiting at any time
- No loading / unloading at any time
- Loading place
- Pay and Display parking place
- Bus parking place

ADDITIONAL INFORMATION KEY

- BUS STOP — Bus Stop
- TAXI — Taxi Rank
- Controlled Parking Zone Boundary

Rev	Date	Description	By

TRO Consultation plan

BRISTOL BEACON PHASE 2 - TRENCHARD STREET
PROPOSED LOADING BAY AND NO LOADING - REMOVAL OF BUS PARKING PLACE AND PAY AND DISPLAY PARKING PLACE
CENTRAL WARD

This map is reproduced from Ordnance Survey material with the permission of Ordnance Survey on behalf of the Controller of Her Majesty's Stationery Office © Crown copyright.
Unauthorised reproduction infringes Crown copyright and may lead to prosecution or civil proceedings. Bristol City Council. AC0000807971. 2024

Dwg	TRO-24-011-01-CONS	Rev	
Scale	1:1000 @ A3		
Date	APRIL 2025	Init	CH