


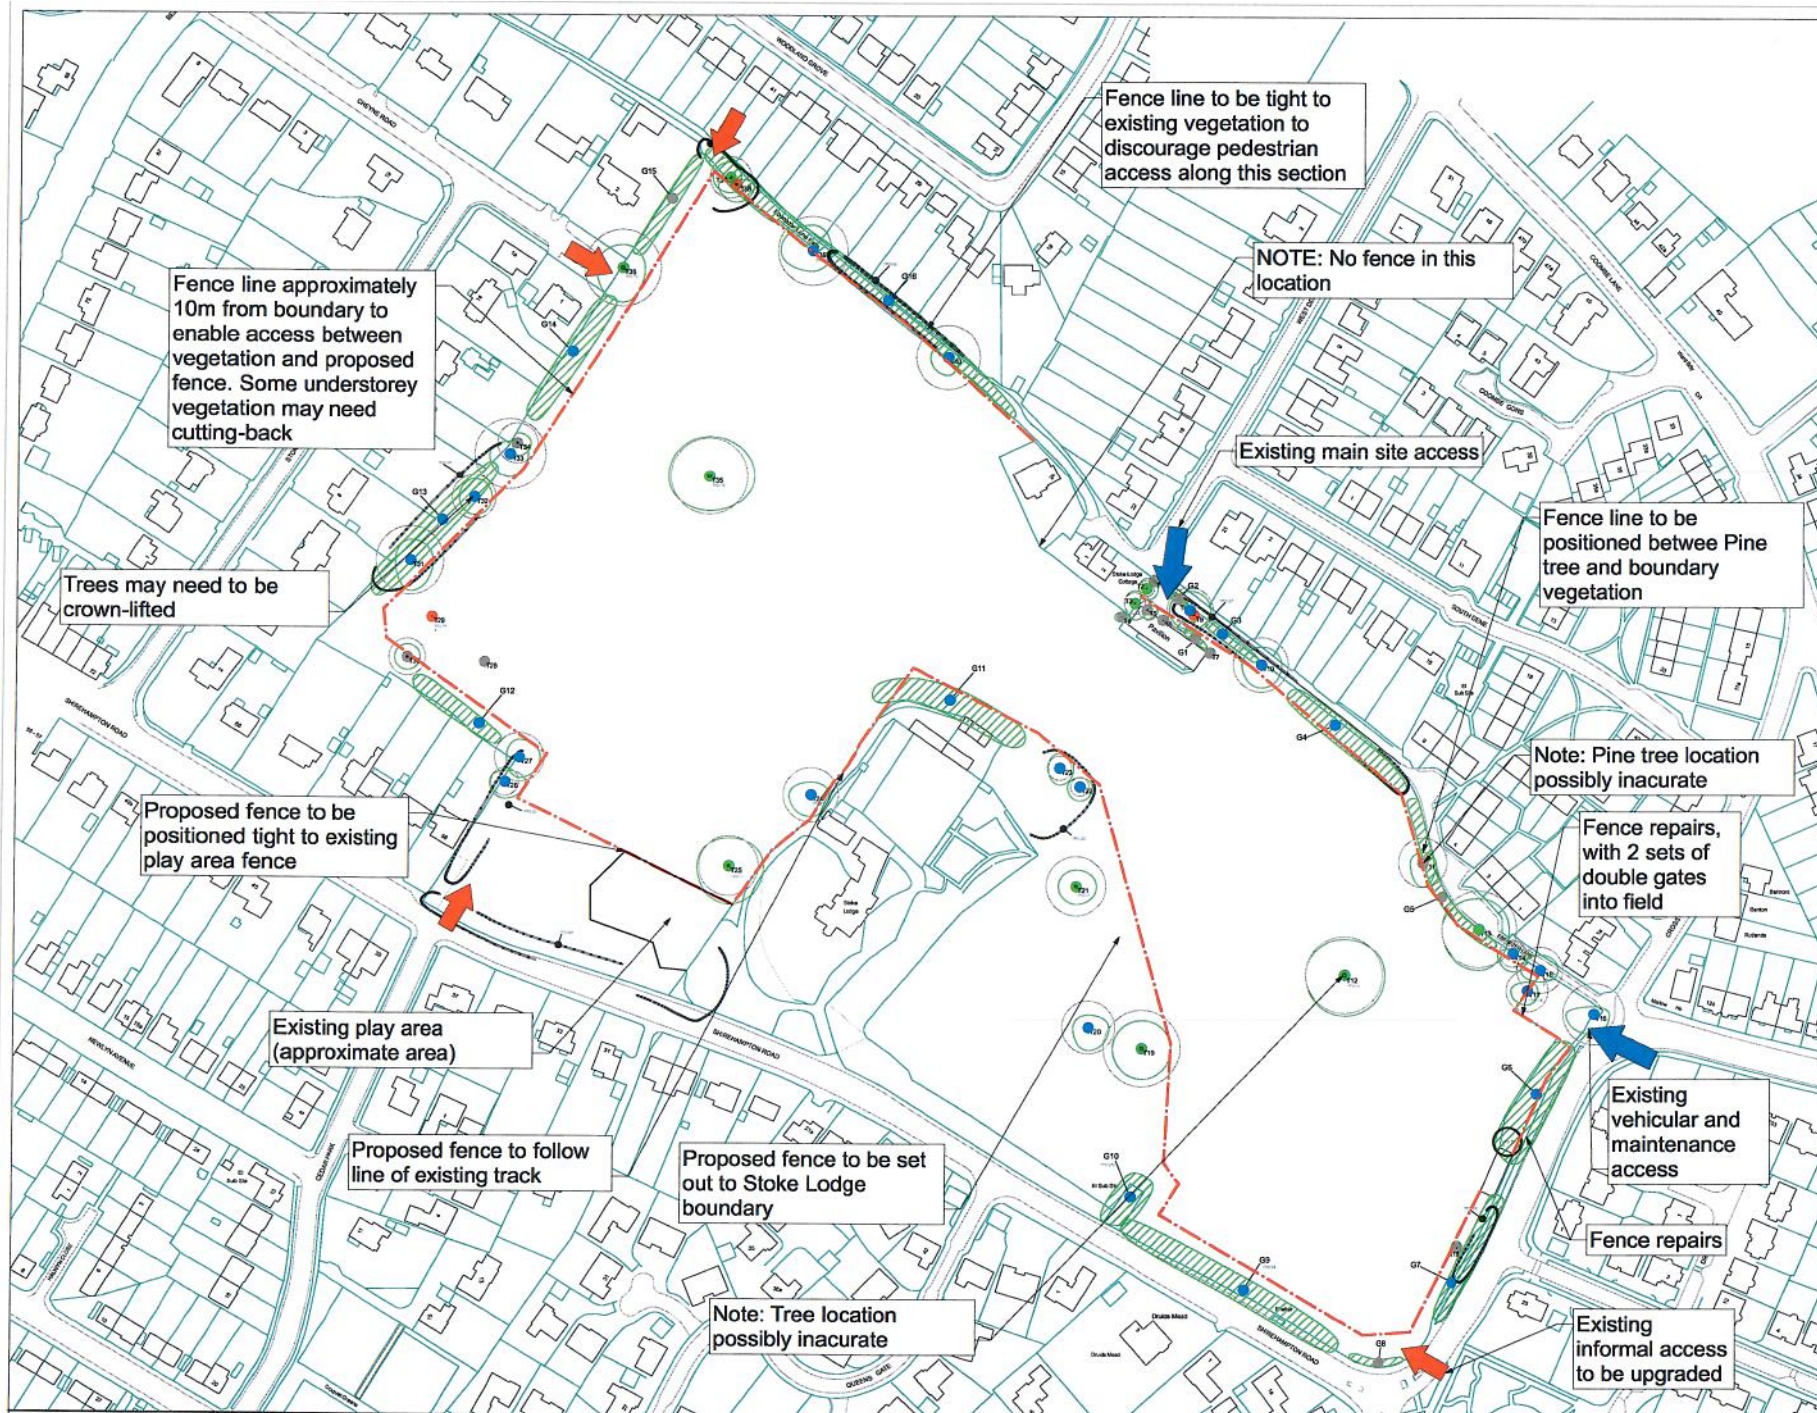

LEGEND

- Proposed Fence Line
- ← Playing Field Access Point
- ← Public Access Point (outside fence)

Notes

Site based on OS Survey data

Tree positions in and around the site based on tree survey by Boskytrees.

All trees retained, except those marked red which are dead, dying or dangerous and require removal.

Proposed fence line and access locations subject to survey and further agreement.

Pavilion location and pitch layouts not shown (to be refined once fencing agreed).

Example Fence



Black Weldmesh fence and gates, with posts at 2m intervals and at level and direction changes.

Where ground slopes, no section of fence to be higher than 2m. Maximum gap between ground and base of fence 75mm.

Gate locations to be agreed.

Exact alignment on site to take account of existing trees.