Notes

1. This survey has been computed and drawn "true to scale" and relates to the OSTN15 GPS National Grid at a single point.
2. All levels are in metres and relate to the mean of the nearest five Ordnance Survey active GPS stations (OSGM15).
3. This survey was measured for a scale of 1:500, any subsequent enlargements should be verified on site.

Revisions

A. Survey extended October 2020.

Anthony Brookes Surveys Ltd
LAND, GPS, BUILDING & ENGINEERING SURVEYORS

Unit 2 Thornbury Office Park
Midland Way
Thornbury
Bristol
BS35 2BS
TEL: (01454) 419 133
e-mail: info@anthonybrookes.com
web: www.anthonybrookes.com

THE SURVEY ASSOCIATION — Regulated by RICS — SSIP — RHICS — Certificate Number 15302 ISO 9001, ISO 14001

The copyright in the plans remain vested in Anthony Brookes Surveys Ltd who will grant an irrevocable licence for use by the client upon receipt of full payment. No liability for accuracy shall extend beyond the specified scale of graphical mapping. All services and critical dimensions should be field verified.

Surveyed	J Faron	Date	Sep 2019
Drawn	J Faron	Checked	P Szaryj

Drawing Title: Brislington Meadows, Broomhill Road, Brislington, Bristol

Client: Campbell Reith Hill LLP, Raven House, 29 Linkfield Lane, Redhill, Surrey

Drawing No.	Rev B	Scale A1 @
194/10967/1A		1:500

STANDARD REFERENCES

Key

- building
- wall, kerb surface change
- fence
- bank
- foliage
- tree
- feature, see associated text
- 10.0m minor contour
- major contour
- +10.00 level above OS datum

ABBREVIATIONS

bb	belisha beacon	ko	kerb outlet
bl	bollard	lp	lamp post
brw	brick ret. wall	mh	manhole
bs	bus stop	mk	marker post
bt	telecoms cover	np	nameplate (road)
bw	brick wall	obf	open boarded fence
catv	cable TV cover	p	post
cbf	closeboarded fence	pb	post box
cbrw	conc block ret. wall	ret.	retaining wall
cbw	conc block wall	re	rodding eye
cl	cover level	rg	road gully
clf	chainlink fence	rs	road sign
conc	concrete	rwp	rainwater pipe
cp	concrete post	sp	signpost
cws	combined sewer	srw	stone ret. wall
dk	drop kerb	sv	stop valve
ep	electricity pole	svp	soil vent pipe
ESS	Elec. Sub-Station	sw	stone wall
fb	flower bed	s/w	stay wire
fh	fire hydrant	sws	storm water sewer
fl	floor level	tcb	telephone callbox
fws	foul water sewer	tl	traffic light
g	gully	tp	telegraph pole
gsv	gas valve	utr	unable to raise
ic	inspection cover	vp	vent pipe
il	invert level	w'lap	woodlap fence
irf	iron railing fence	wm	water meter
jb	junction box	wp	wood post

SHEET LAYOUT
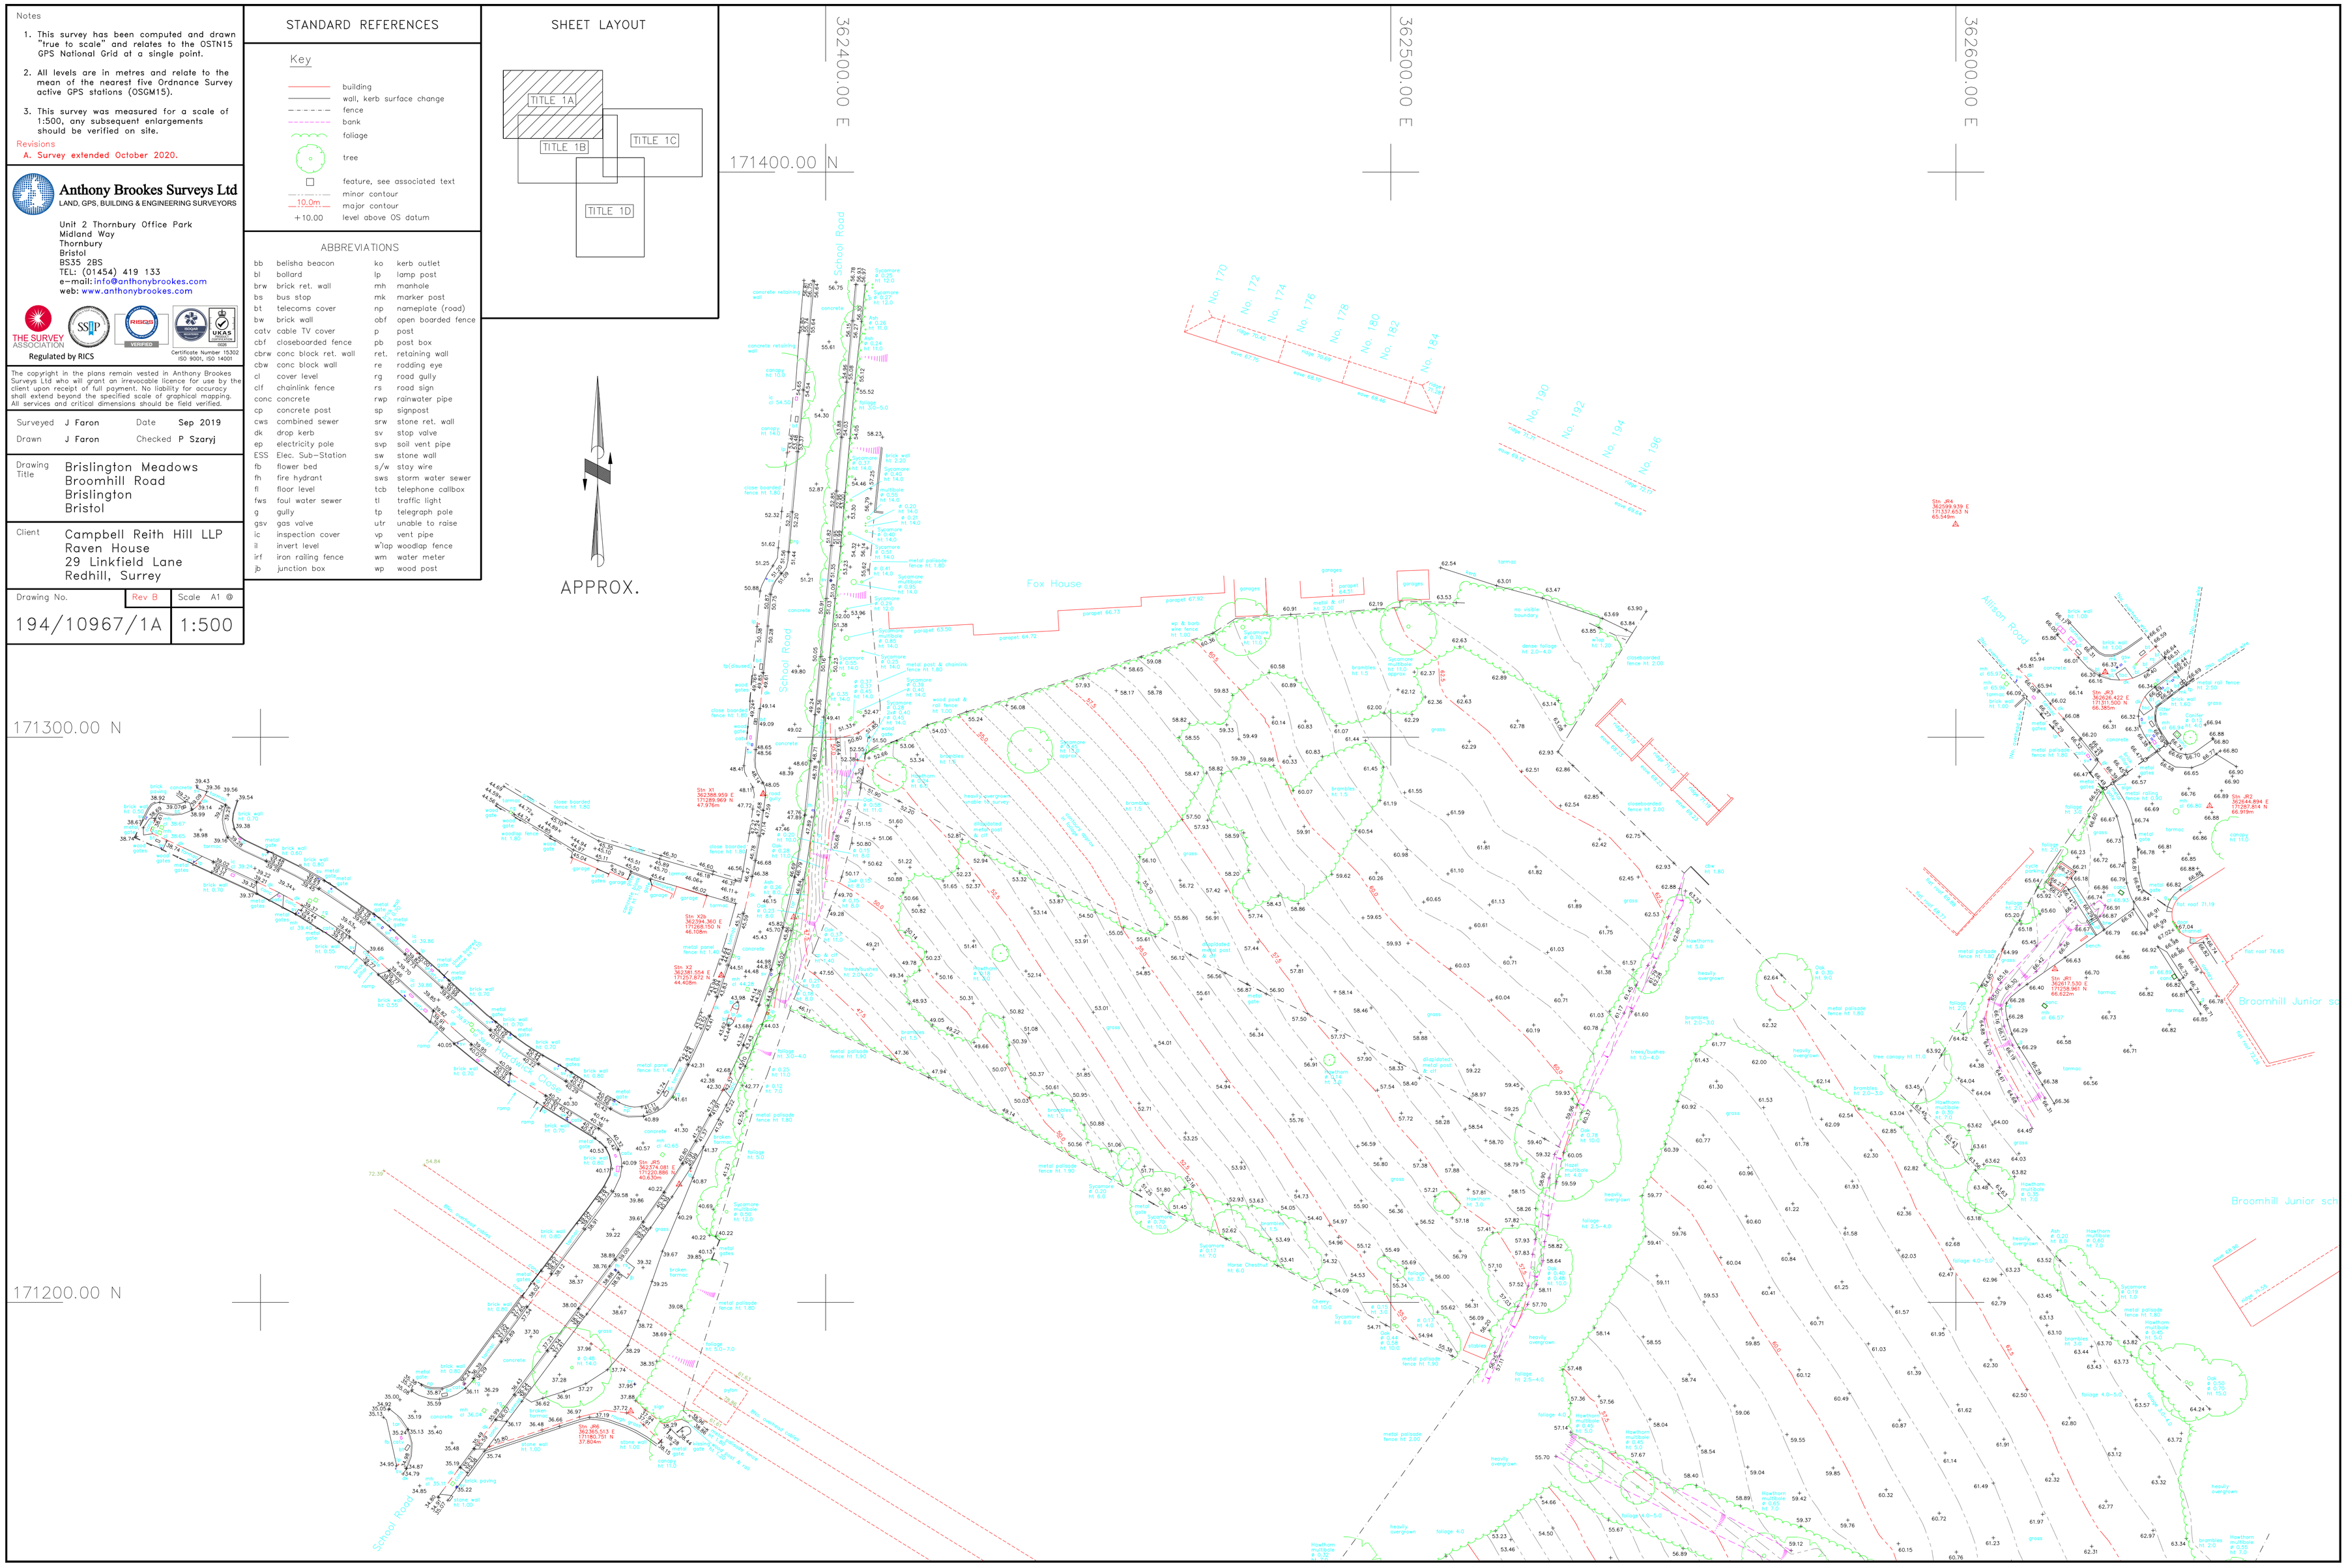
APPROX.